

RICS the mark of property professionalism worldwide


EXISTING

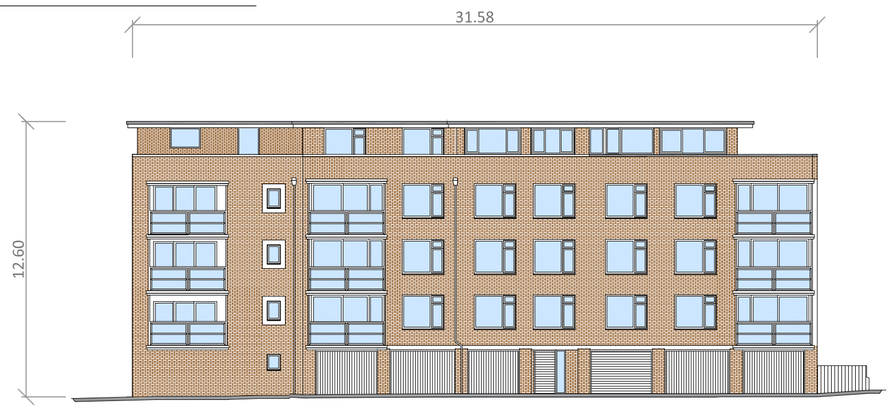


E1 South Elevation
1:200 @ A1

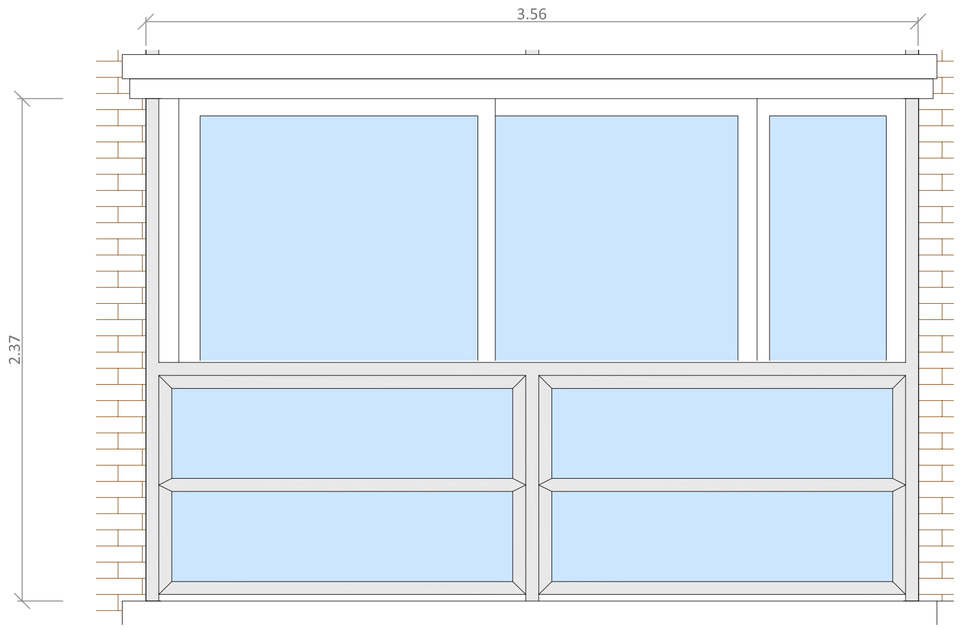


E2 Balcony Screen (Front)
1:20 @ A1

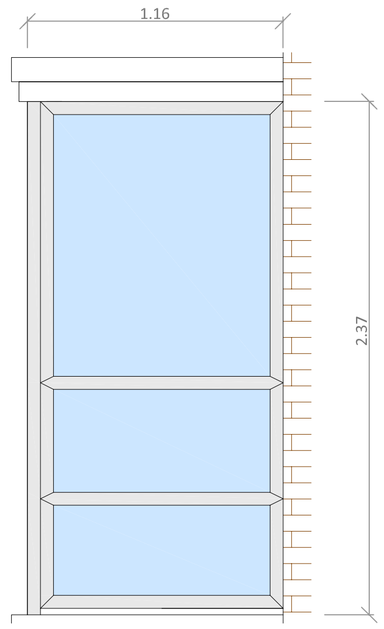

E3 Balcony Screen (Side)
1:20 @ A1

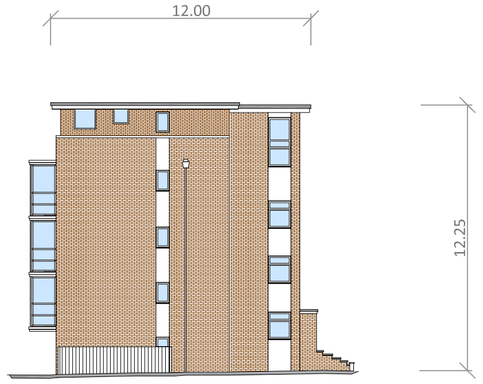


E4 East Elevation
1:200 @ A1

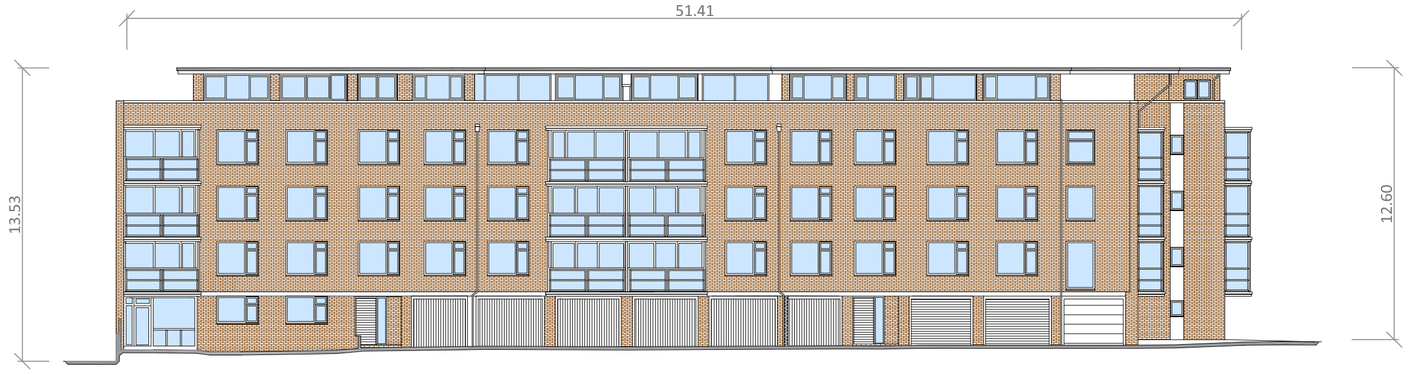


E5 West Elevation
1:200 @ A1


PROPOSED

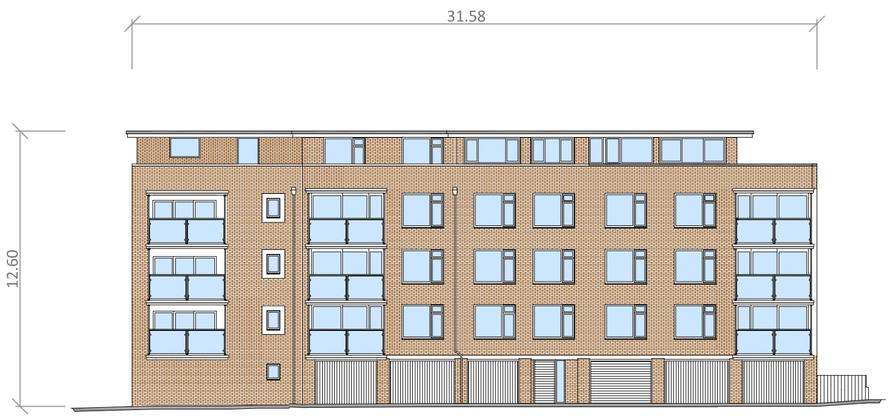


P1 South Elevation
1:200 @ A1

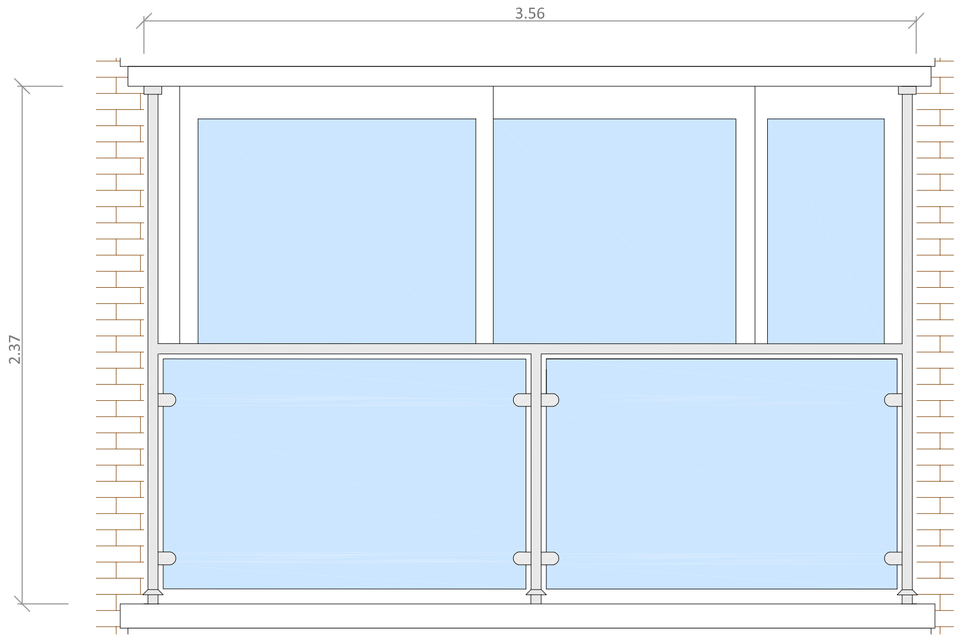


P2 Balcony Screen (Front)
1:20 @ A1

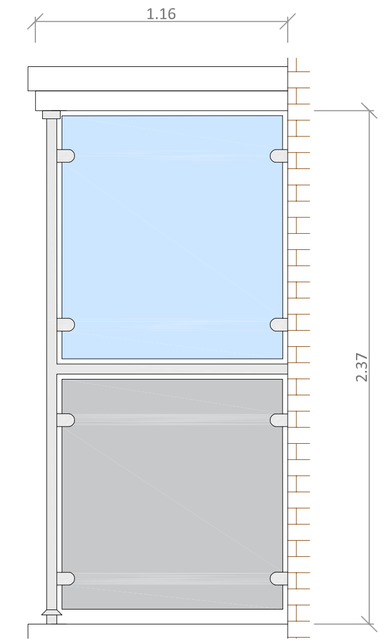

P3 Balcony Screen (Side)
1:20 @ A1

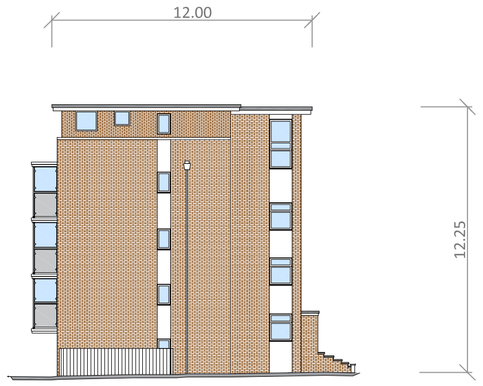

P4 East Elevation
1:200 @ A1

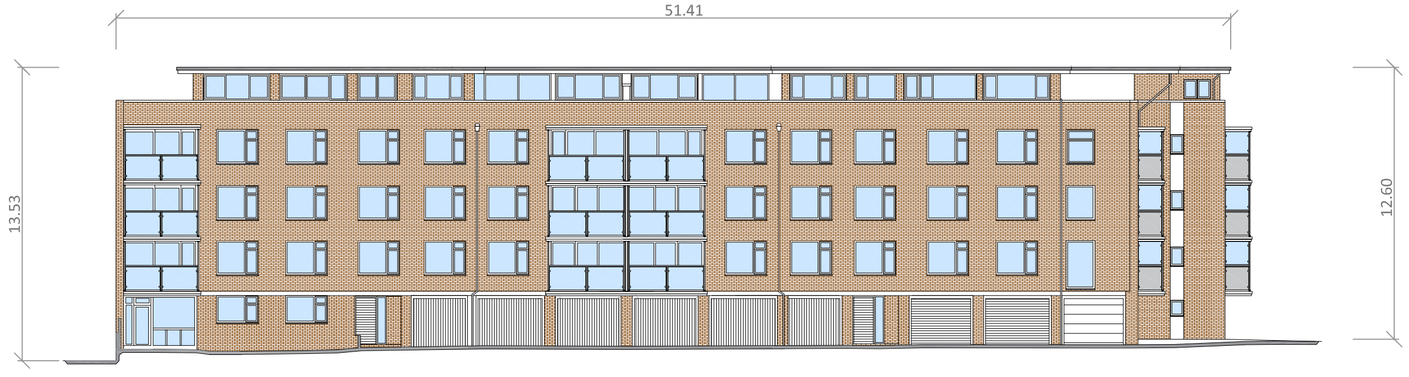

P5 West Elevation
1:200 @ A1

DRAWING ISSUE NOTE:

- For the purpose of submission to Local Authority for the approval of Planning Consent
- This drawing is to be read in conjunction with all other relevant drawings & details in this package
- Do not scale, except for Planning purposes
- Dimensions are in millimetres unless otherwise stated
- Do not use for construction
- Should any third party use these drawings for the purpose o construction, it shall be entirely at their own risk.

A 14.11.22 Added metric scale bars and dimensions to drawing. JL
Revision

Project
Balustrade Replacement

Site Address
Widewater Court
Kings Crescent
Shoreham-by-Sea
BN43 5LS

Drawing
Proposed & Existing Elevations


Client
Widewater Court Ltd

Drawing No. 1461.21.02 Revision A


Drawing Issue:
PLANNING

Scale	Sheet Size
AS SHOWN	A1
Date: AUG 2022	Drawn By: JL / Checked By: AC

Scale Bar @ 1:20 - E2 / E3 / P2 / P3

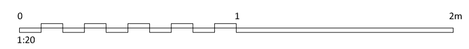

Scale Bar @ 1:200 - E1 / E4 / E5 / P1 / P4 / P5

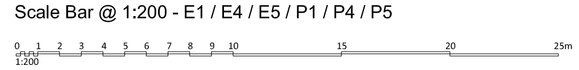

COH surveyors
Crowther Overton–Hart
2B Chanctonfold, Horsham Road
Steyning, West Sussex. BN44 3AA
T 01903 816290
E reception@cohsurveyors.co.uk

© COPYRIGHT 2021 Crowther Overton-Hart. All rights reserved.