

RICS the mark of property professionalism worldwide

DRAWING ISSUE NOTE:


- For the purpose of submission to Local Authority for the approval of Planning Consent
- This drawing is to be read in conjunction with all other relevant drawings & details in this package
- Do not scale, except for Planning purposes
- Dimensions are in millimetres unless otherwise stated
- Do not use for construction
- Should any third party use these drawings for the purpose o construction, it shall be entirely at their own risk.

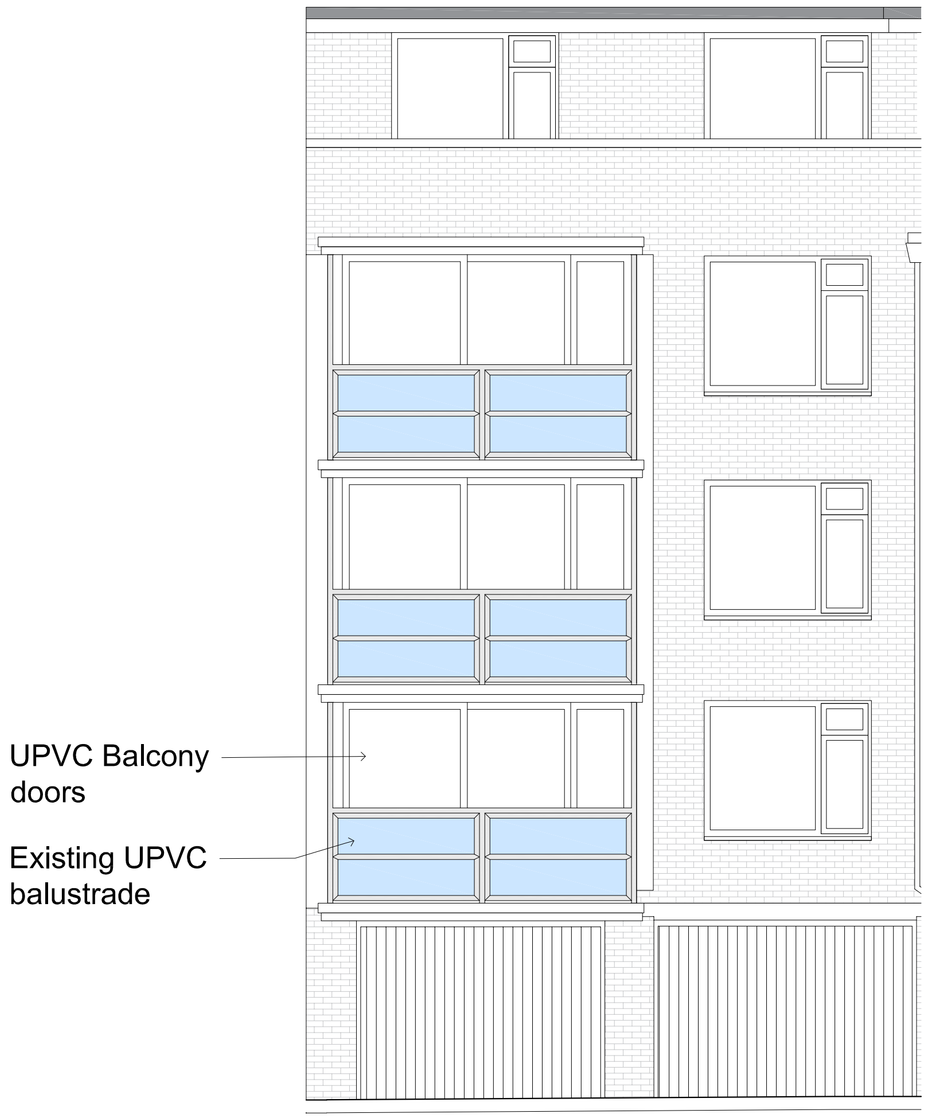

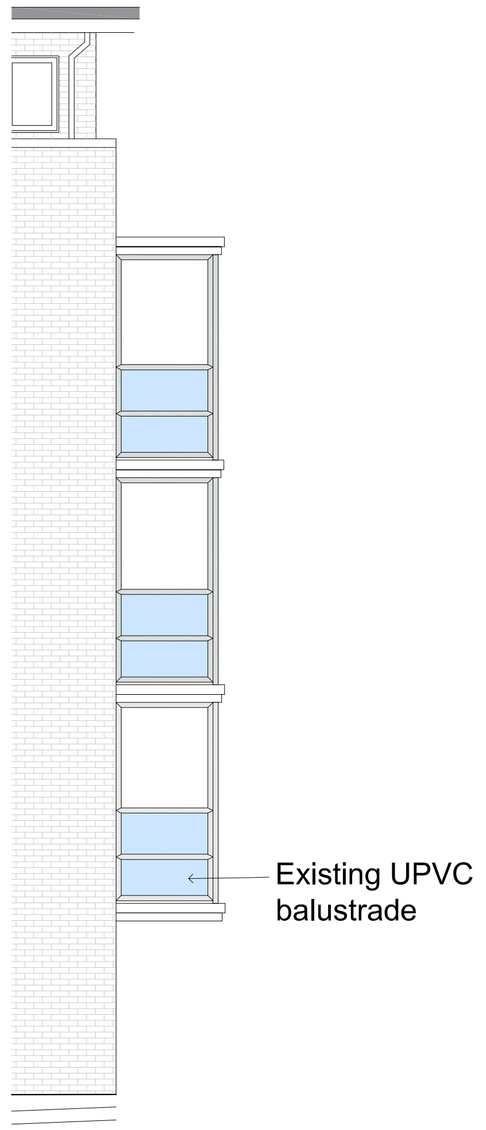

S1 Existing Typical Section
1:50 @ A1


0 1 2 3 4 5m
1:50

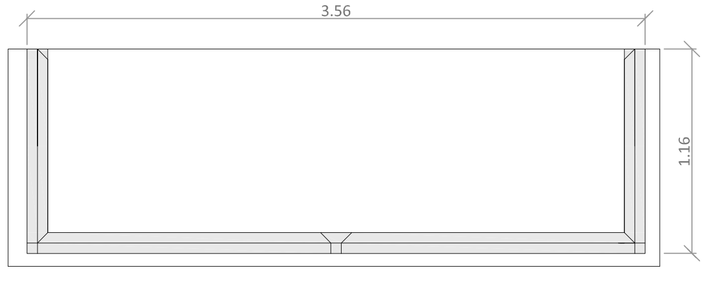


E6 Existing Balcony Plan
1:100 @ A1

0 1 2 3 4 5 6 7 8 9 10m
1:100


EXISTING

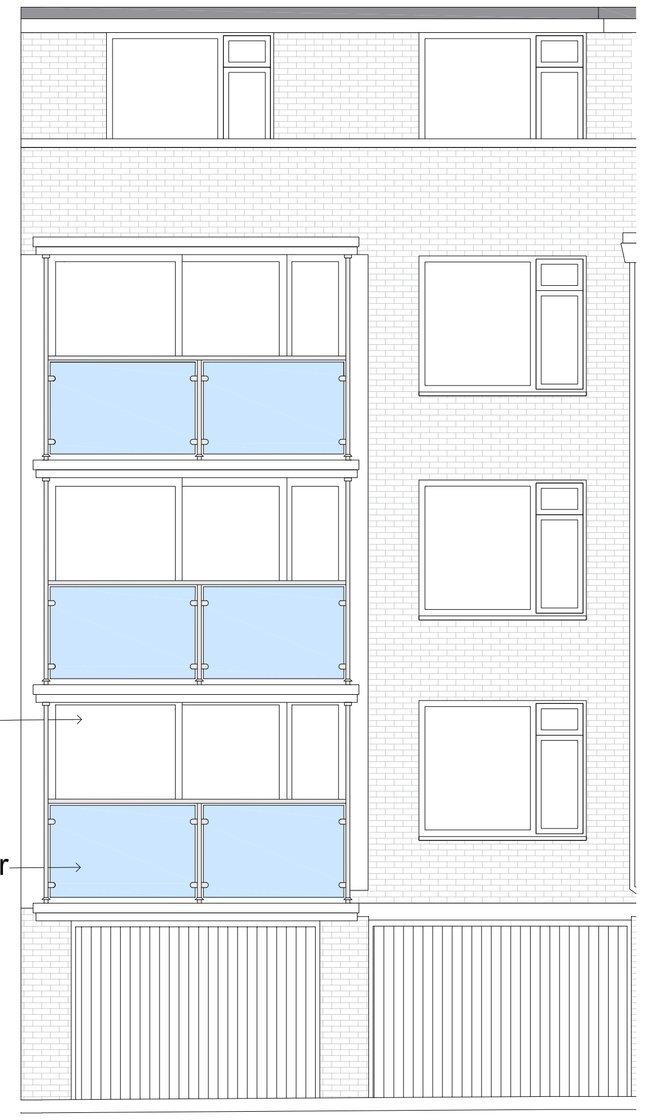

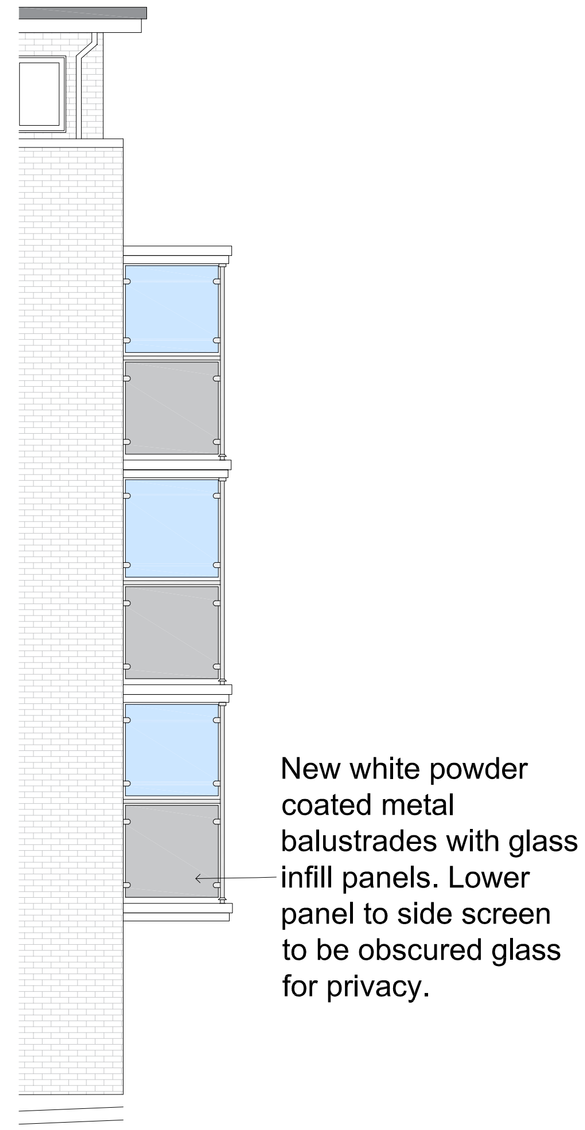

S2 Proposed Typical Section
1:50 @ A1

0 1 2 3 4 5m
1:50

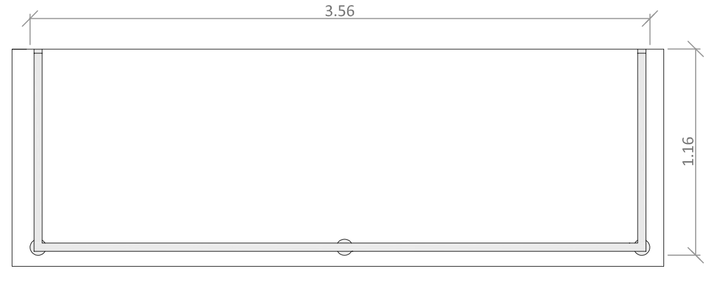

P6 Proposed Balcony Plan
1:100 @ A1

0 1 2 3 4 5 6 7 8 9 10m
1:100

PROPOSED

A 16.11.22 Added existing and proposed balcony floor plans with scale bars and dimensions. JL
Revision

Project
Balustrade Replacement

Site Address
Widewater Court
Kings Crescent
Shoreham-by-Sea
BN43 5LS

Drawing
Existing & Proposed Plans and Elevation Details

Client
Widewater Court Ltd

Drawing No. **1461.21.03** Revision **A**

Drawing Issue:
PLANNING

Scale 1:50, 1:100 | Sheet Size A1
Date AUG 2022 | Drawn By JL | Checked By AC

COH surveyors
Crowther Overton–Hart
2B Chanctonfold, Horsham Road
Steyning, West Sussex. BN44 3AA
T 01903 816290
E reception@cohsurveyors.co.uk

© COPYRIGHT 2021 Crowther Overton-Hart. All rights reserved.