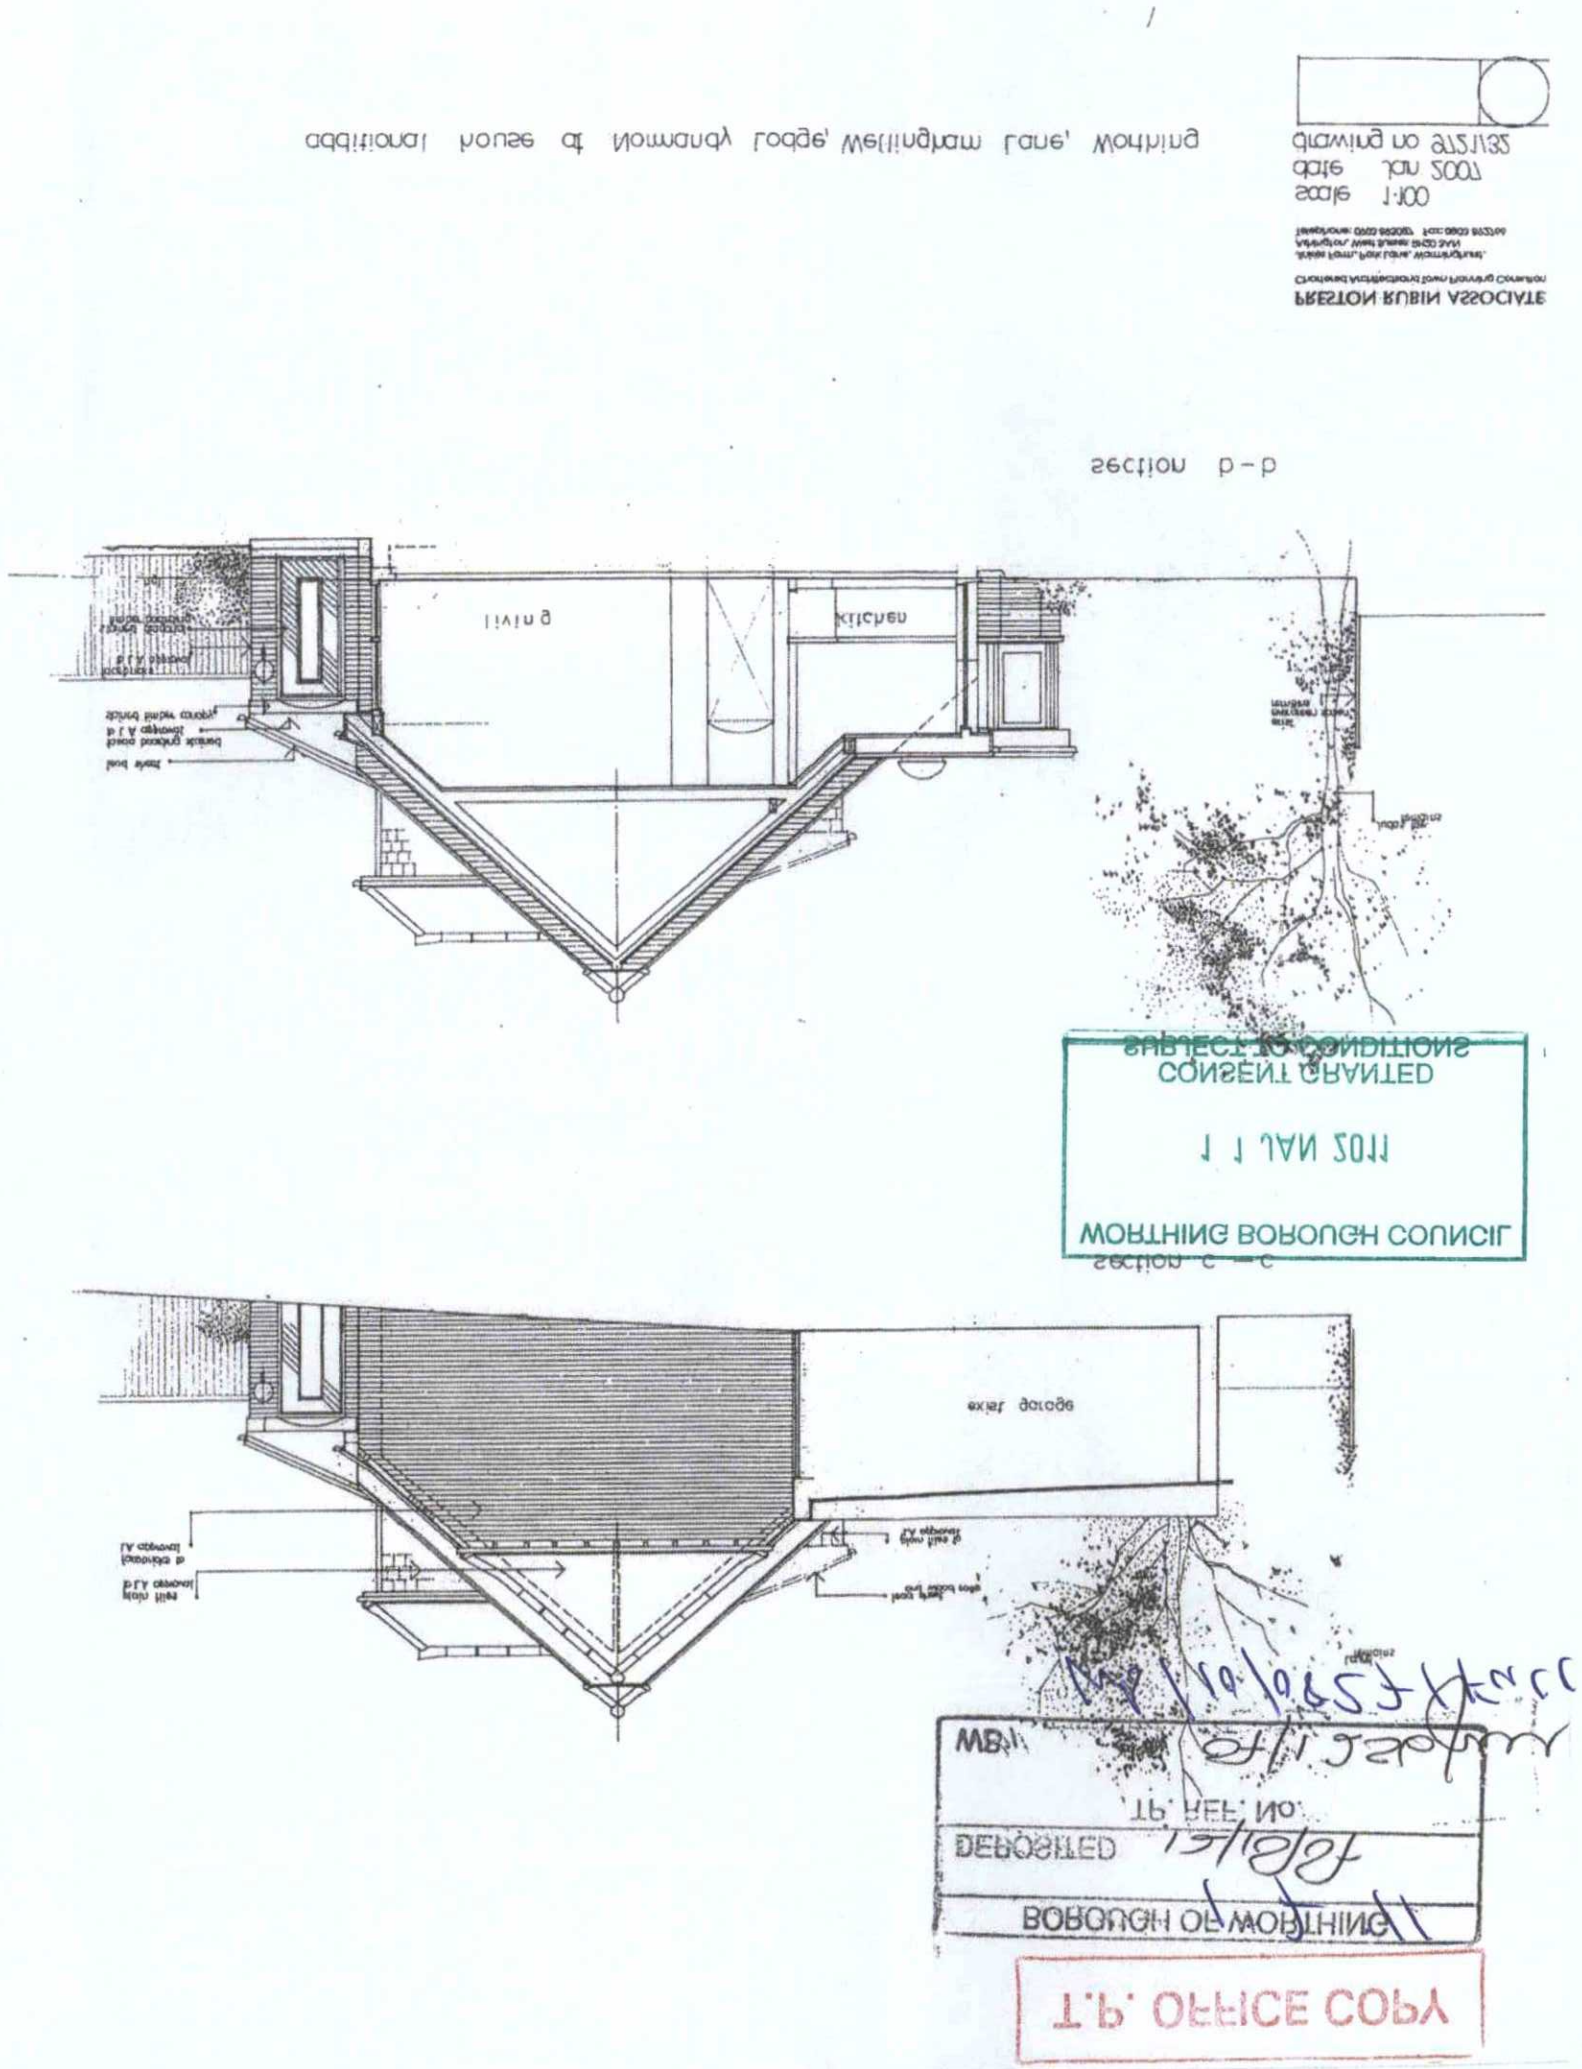

SUBJECT TO CONDITIONS
CONSENT GRANTED
1102 NAL 1 1
WORTHING BOROUGH COUNCIL

WB
DEPOSITED
BOROUGH OF WORTHING
T.P. OFFICE COPY

Proposed Mathematical Town Planning Consultant
Alpha Farm, Park Lane, Worthing, Sussex
Telephone: 0903 882025 Fax: 0903 882366

PRESTON RUBIN ASSOCIATE

Scale 1:100
date Jan 2007
drawing no 9721/32

additional house at Normandy Lodge, Wellingham Lane, Worthing