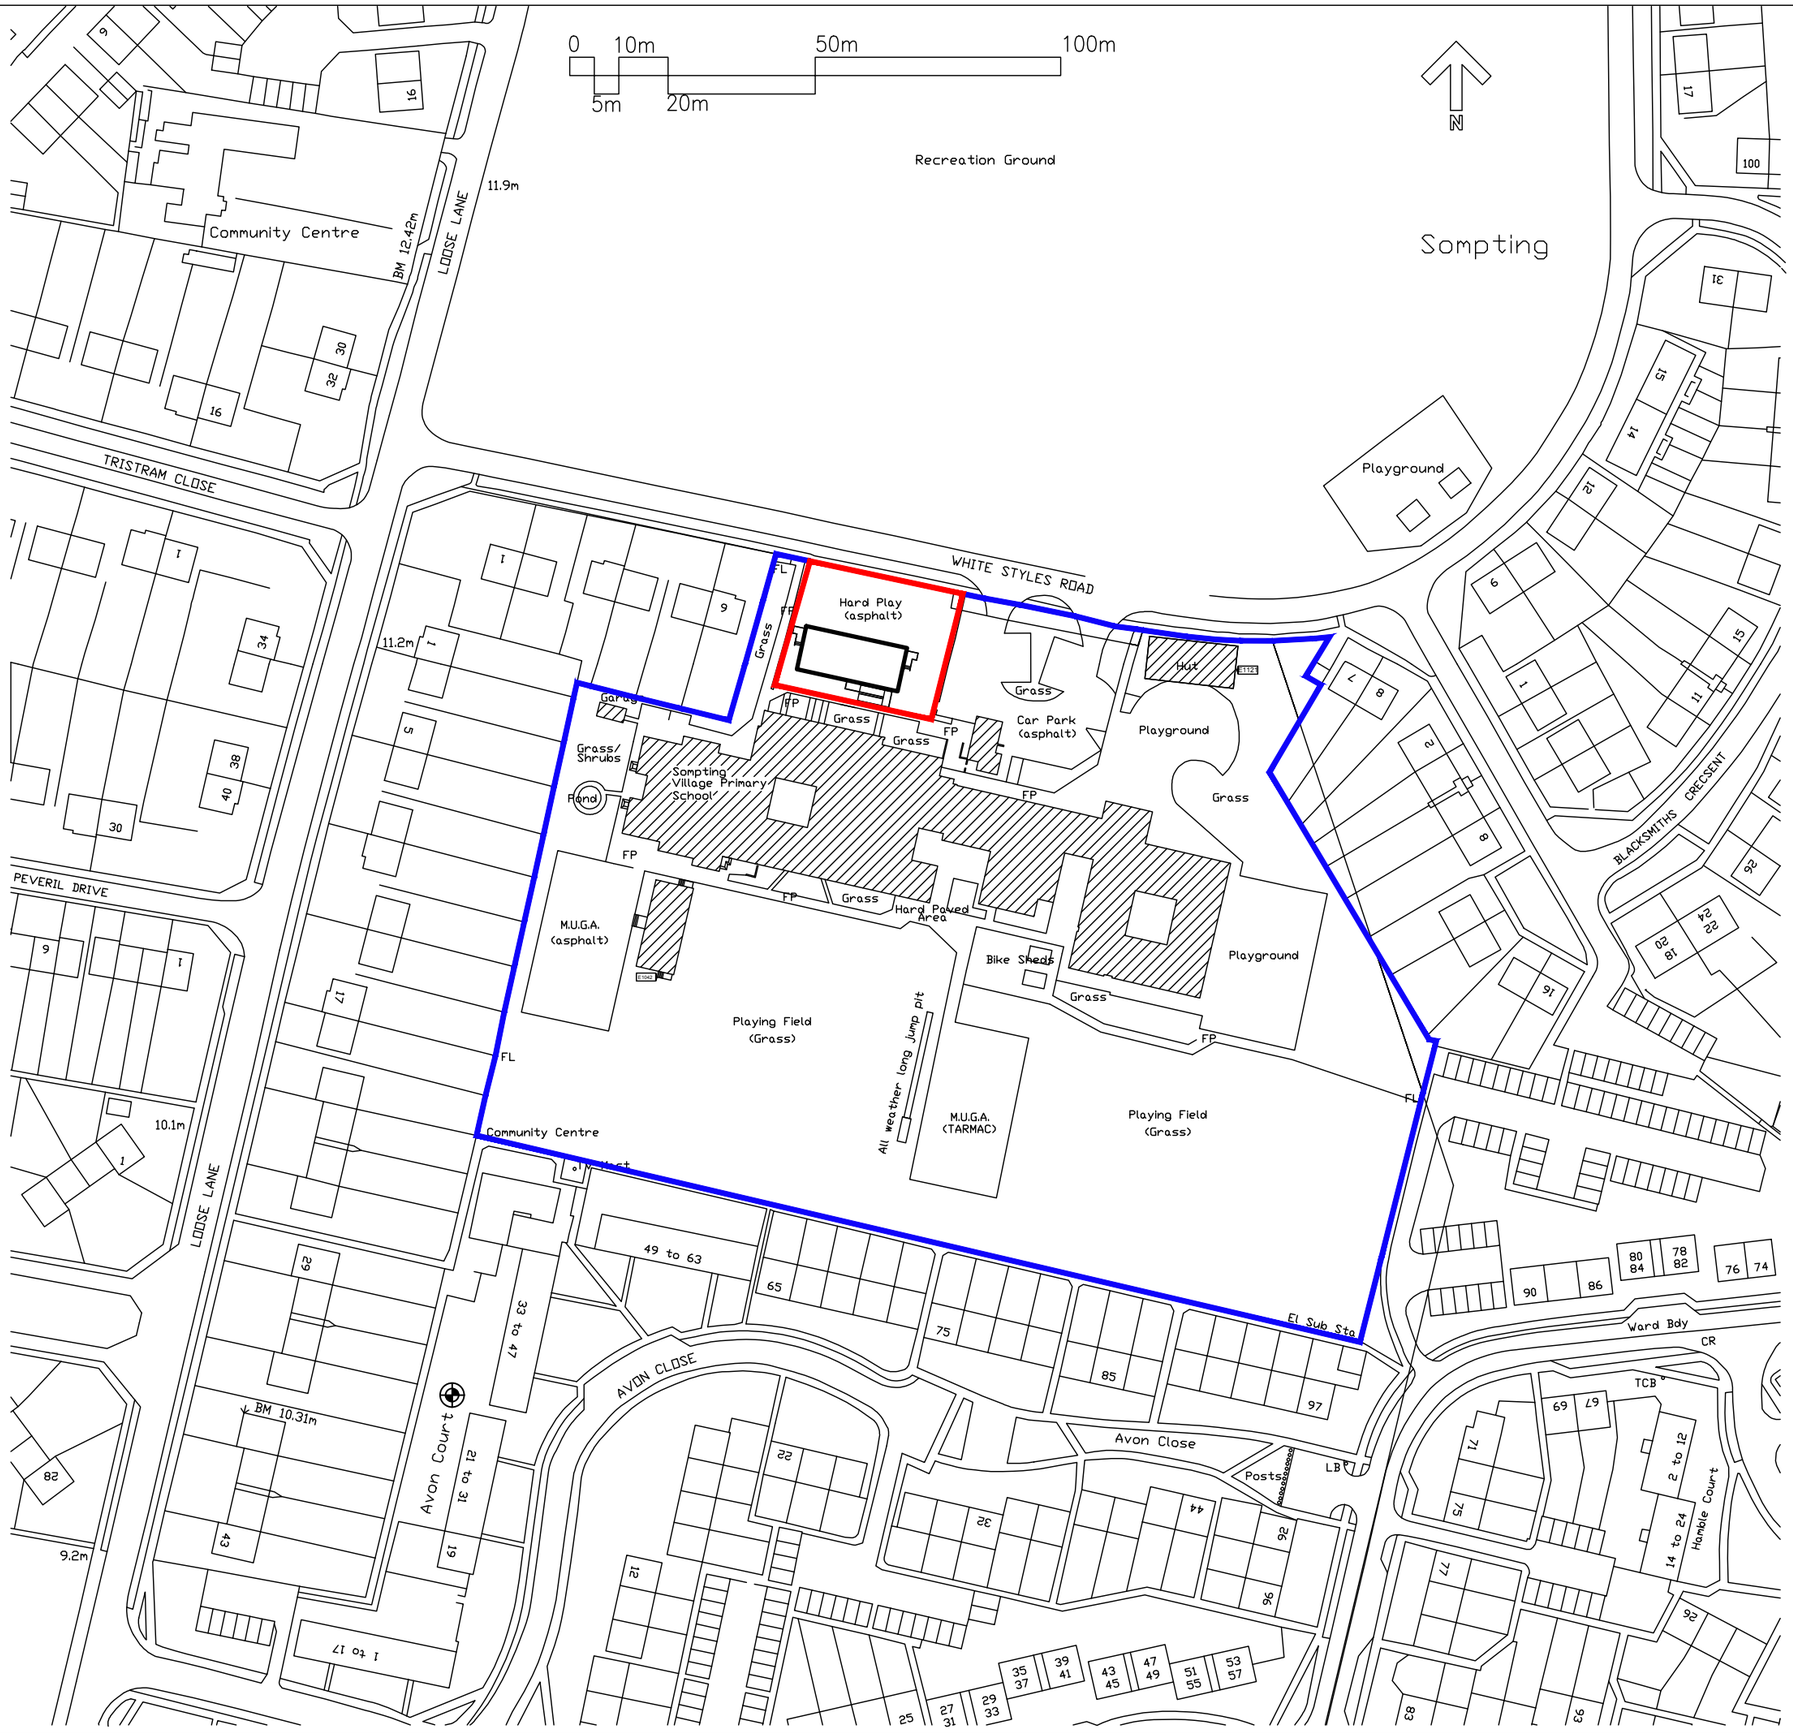

DO NOT SCALE

SAFETY, HEALTH AND ENVIRONMENTAL INFORMATION

In addition to the hazards/risks normally associated with the types of work detailed on this drawing, note the following:

CONSTRUCTION

MAINTENANCE/CLEANING

DECOMMISSIONING/DEMOLITION

It is assumed that all works will be carried out by a competent contractor working, where appropriate, to an approved method statement

Key:

- Land ownership under WSCC
- Planning Application boundary

Rev.	Date	Description	By	Chk'd	App'd
P2	07.06.2019	PLANNING APPLICATION ISSUE	JEL	DS	AJC

Drawing Status: **FOR INFORMATION**

Suitability: **S2**

ATKINS
4th Floor, The Octagon
27 Middleborough
Colchester, Essex
England
CO1 1TG
Tel: +44 (0)1206 732000
Fax: +44 (0)1206 732020
www.atkinsglobal.com

Copyright © Atkins Limited (2013)

Client: west sussex county council — multi disciplinary consultant PARTNERSHIP

Project Title: WSCC SCHOOLS SOMPTING VILLAGE PRIMARY SCHOOL TEMPORARY CLASSROOM

Drawing Title: SITE LOCATION PLAN

Scale	Designed	Drawn	Checked	Authorised
1:1250	DS	JEL	DS	AJC
Original Size	Date	Date	Date	Date
A3	22.05.19	22.05.19	07.06.19	07.06.19

Drawing Number: 5160501-ATK-Z1-DR-PL-A-4000

Revision: P 2