DO NOT SCALE

Millimetres 100 10 0

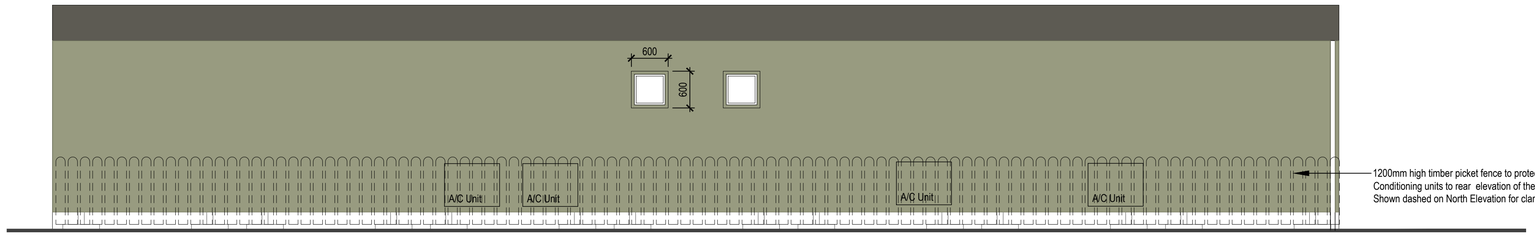

NORTH ELEVATION



EAST ELEVATION

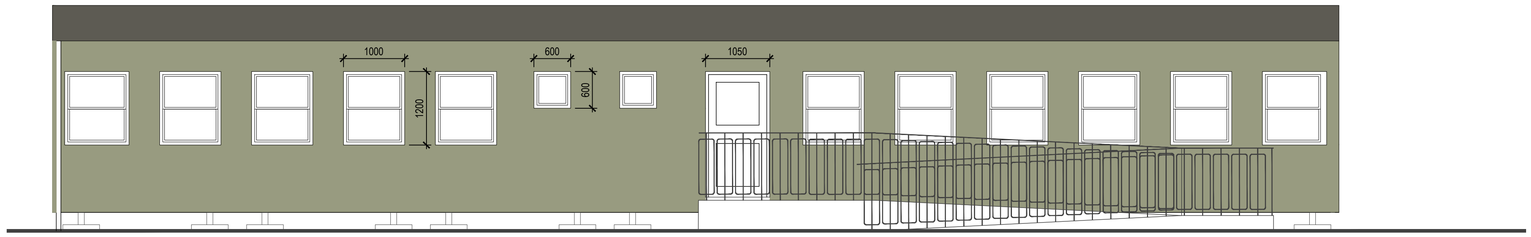

SOUTH ELEVATION



WEST ELEVATION

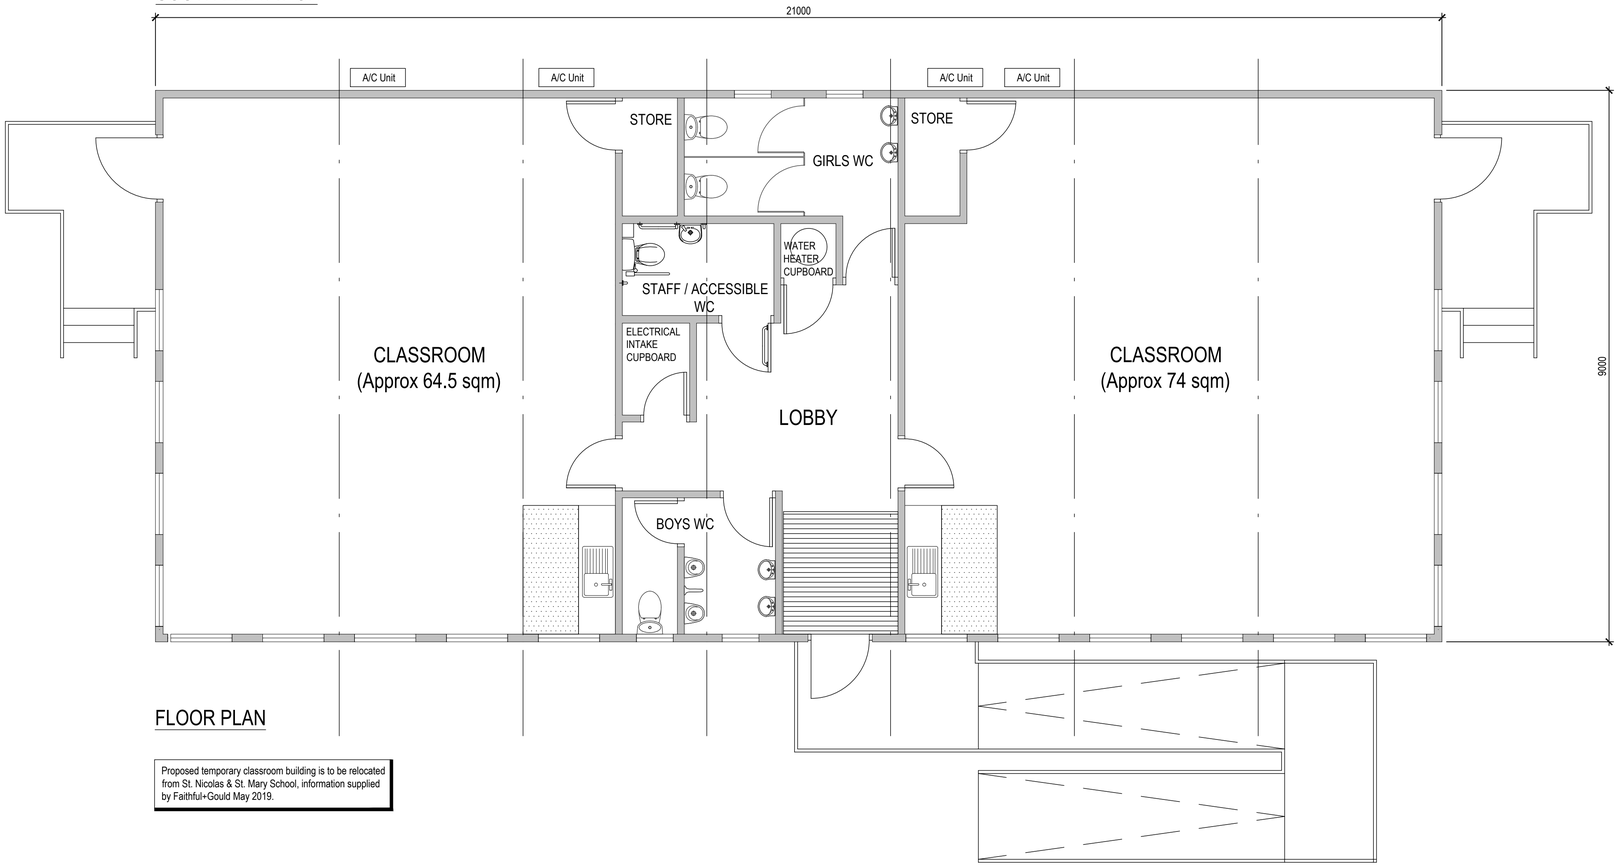

FLOOR PLAN

Proposed temporary classroom building is to be relocated from St. Nicolas & St. Mary School, information supplied by Faithful+Gould May 2019.

GENERAL NOTES:

1. Drawing is based on a sectional building comprising 7 no. units 9000 x 3000 in size.
2. Key dimensions are for setting out purposes.
3. Walls are timber construction with MOORLAND GREEN Plastisol finish (BS 4800 / 5252 - sRGB: 153, 154, 128)
4. Roof pitched is 7degree dual pitch, timber trussed with manufacturers standard waterproofing membranes.
5. Door and window dimensions as shown.
6. External doors to be GREY powder coated steel with double glazed lights to top section.
7. Windows to be WHITE powder coated aluminium, double glazed top hung units complete with safety restrictors and locks to all windows.
8. Access ramps and steps to be to Approved Document Part M2

SAFETY, HEALTH AND ENVIRONMENTAL INFORMATION

In addition to the hazards/risks normally associated with the types of work detailed on this drawing, note the following:

CONSTRUCTION

MAINTENANCE/CLEANING

DECOMMISSIONING/DEMOLITION

It is assumed that all works will be carried out by a competent contractor working, where appropriate, to an approved method statement

Rev.	Date	Description	By	Chk'd	App'd
P2	07.06.2019	PLANNING APPLICATION ISSUE	JEL	DS	AJC

Drawing Status: **FOR INFORMATION**

Suitability: **S2**

ATKINS
4th Floor, The Octagon
27 Middleborough
Colchester, Essex
England
CO1 1TG
Tel: +44 (0)1206 732000
Fax: +44 (0)1206 732020
www.atkinsglobal.com

Copyright © Atkins Limited (2013)

Client: west sussex county council — multi disciplinary consultant PARTNERSHIP

Project Title: WSCC SCHOOLS
SOMPTING VILLAGE PRIMARY SCHOOL
TEMPORAY CLASSROOMS

Drawing Title: PROPOSED FLOOR PLAN AND ELEVATIONS

Scale	Designed	Drawn	Checked	Authorised
1:50	DS	JEL	DS	AJC
Original Size	**Date**	**Date**	**Date**	**Date**
A1	22.05.2019	22.05.2019	07.06.19	17.06.19

Drawing Number: 5160501-ATK-Z1-00-DR-PL-A-4202

Revision: P 2