

Proposed North 1:100

West

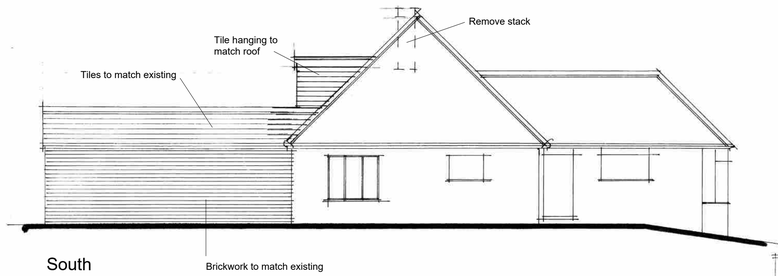

South

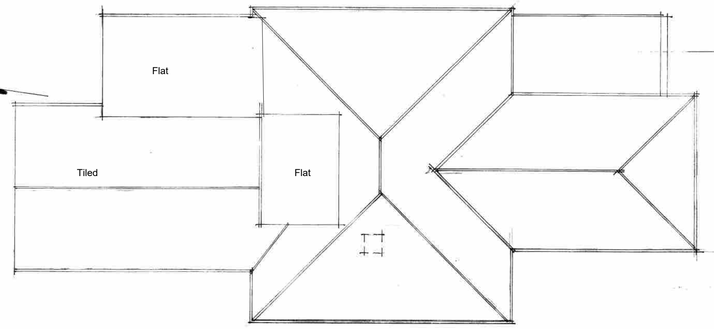

Proposed roof 1:100

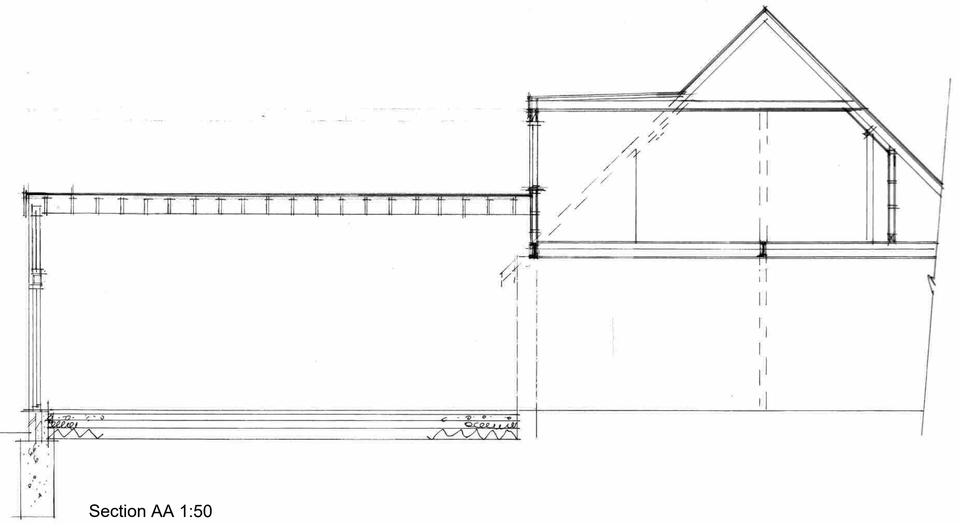

Section AA 1:50

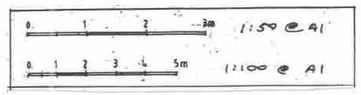

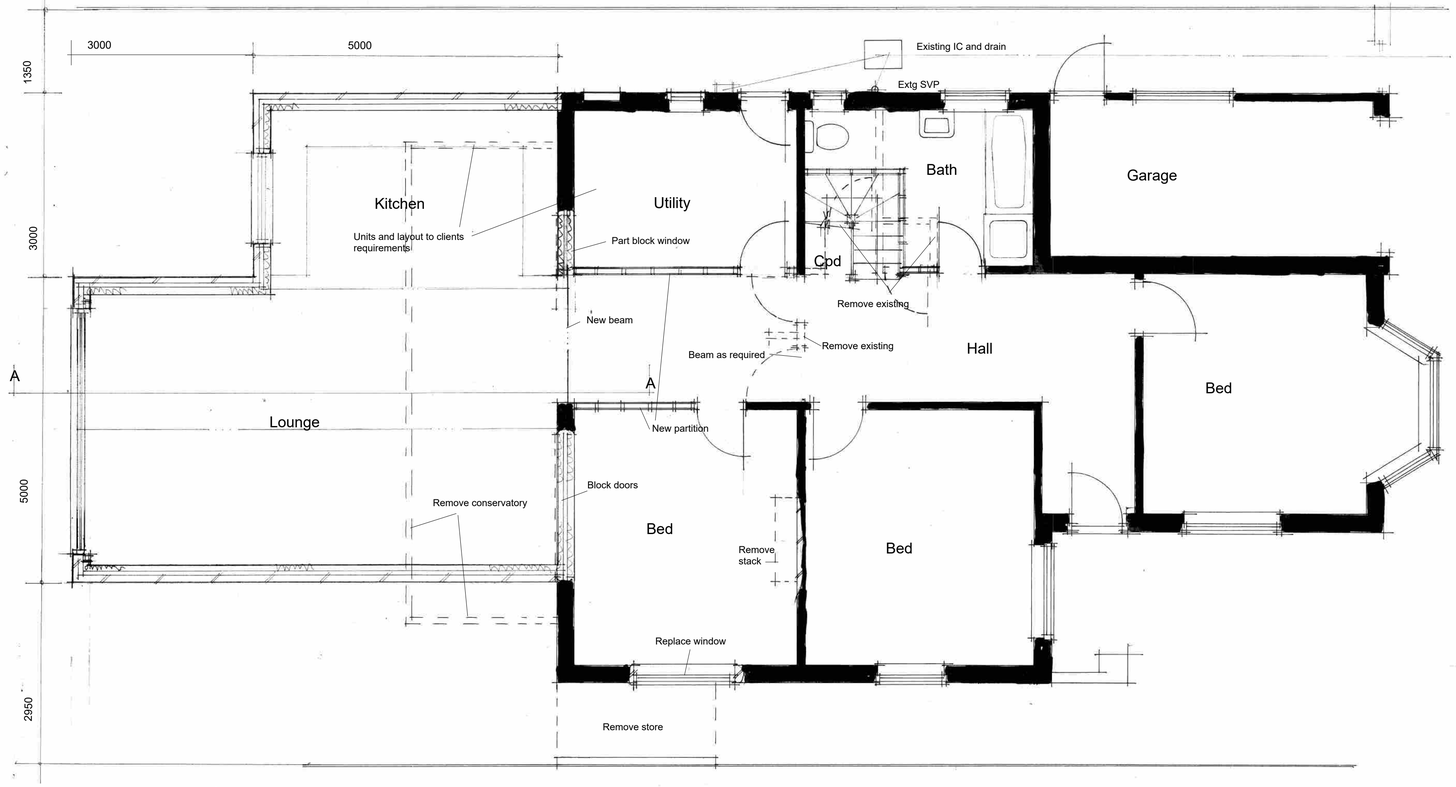

Ground floor plan 1:50

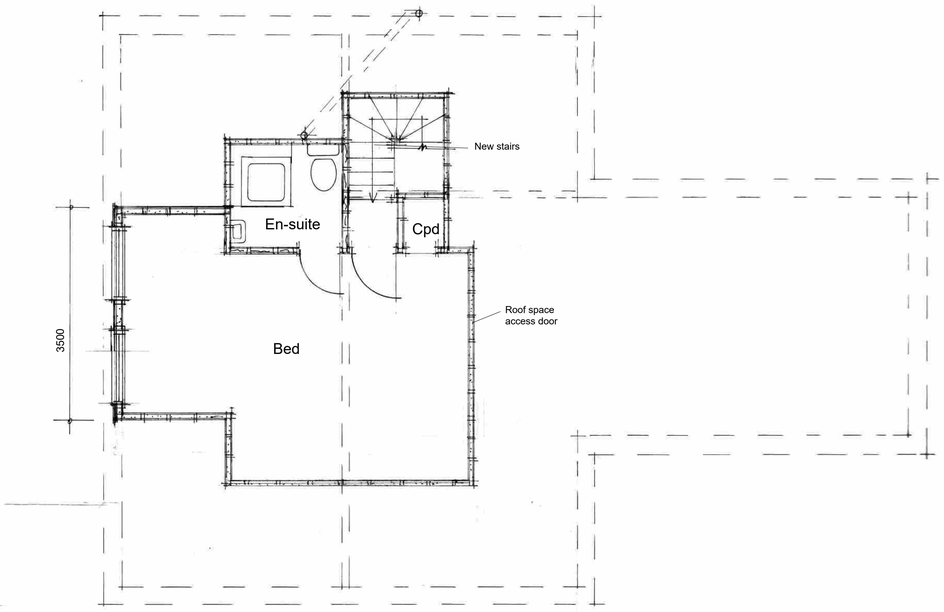

First floor 1:50

AJ SALTER & SON
Architectural Technicians
and Surveyors
50 WINDSOR ROAD, WORTHING,
WEST SUSSEX, BN11 2LY
Tel/Fax: (01903 209496)
E-mail: ajsalterandson@hotmail.com

C			
B			
A			
Client	C. Blake Esq		
Address	27 Half Moon Lane : Worthing		
Drawing	EXTENSION AND ROOMS IN ROOF	No.	2524:1
Scale	1:50 1:100	Drawn IS	Date JULY 24