

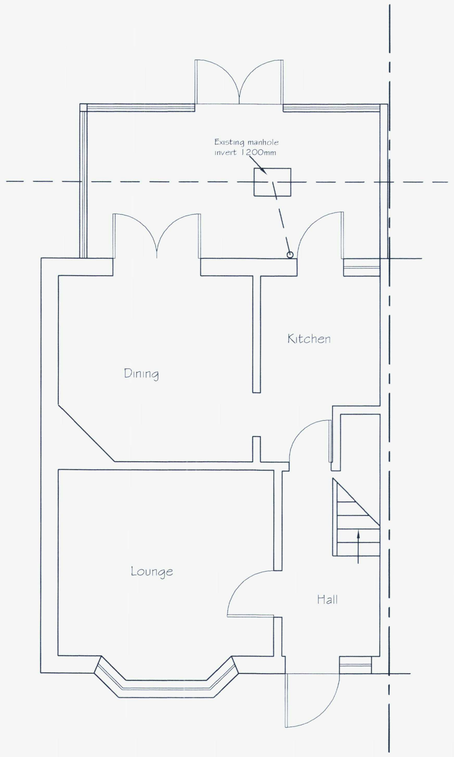


Existing Ground Floor Plan

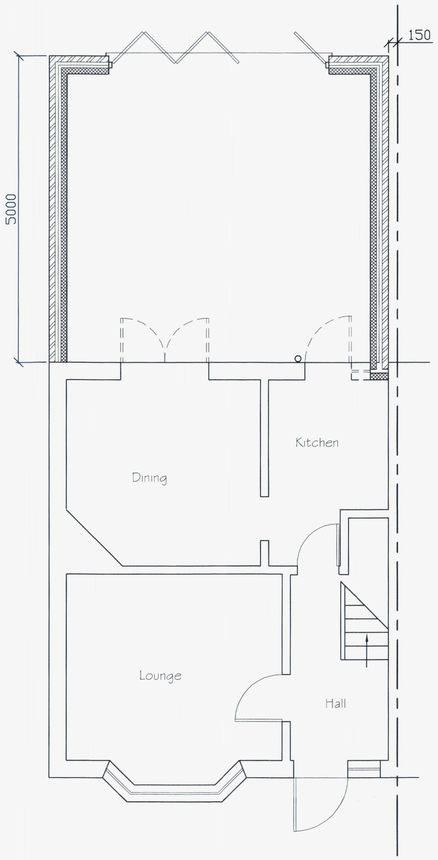


Proposed Ground Floor Plan

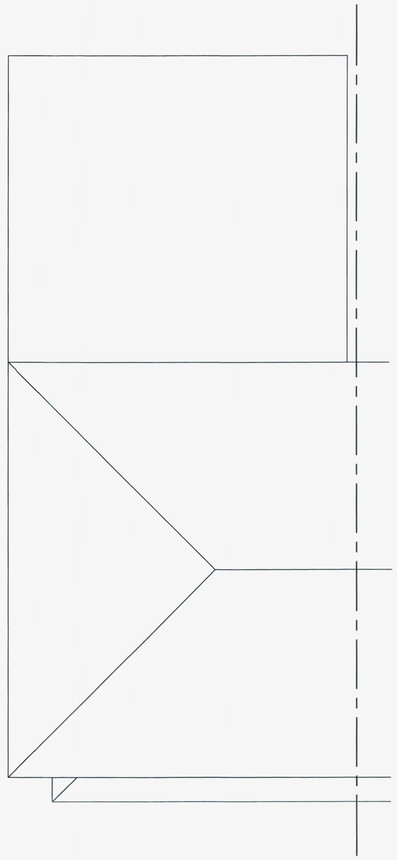


Proposed Roof Plan




SCALE 1:50

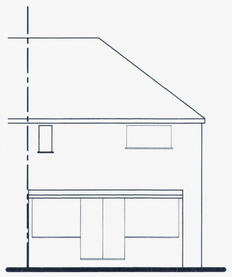


Existing Rear Elevation

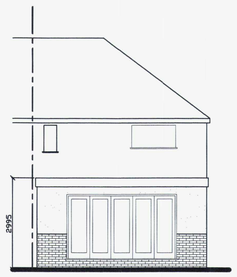

Proposed Rear Elevation

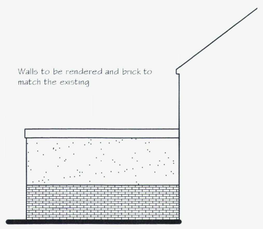

Proposed Side Elevation

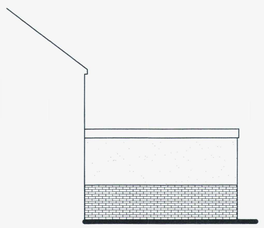

Proposed Side Elevation



SCALE 1:100

ADUR & WORTHING
PLANNING SERVICES
PLAN AWDM/ 0935/18
DATE VALID 25 JUN 2018

Tony Rogers
Building Consultants
Address: 40 Dawn Crescent, Upper Beeding
West Sussex, BN44 3WH
Telephone: 01903 815225 Fax: 01903 815225

Rev.	Date:	Revision Description:

Client: Mr & Mrs P Harbridge

Address: 25 The Broadway
Lancing
West Sussex
BN15 8NN

Project: Proposed single storey rear extension

Scale: 1:50 1:100
Paper Size A1

Date: May 2018

Drawing No: 16/1303/01

Drawn By: AWR

Revision: