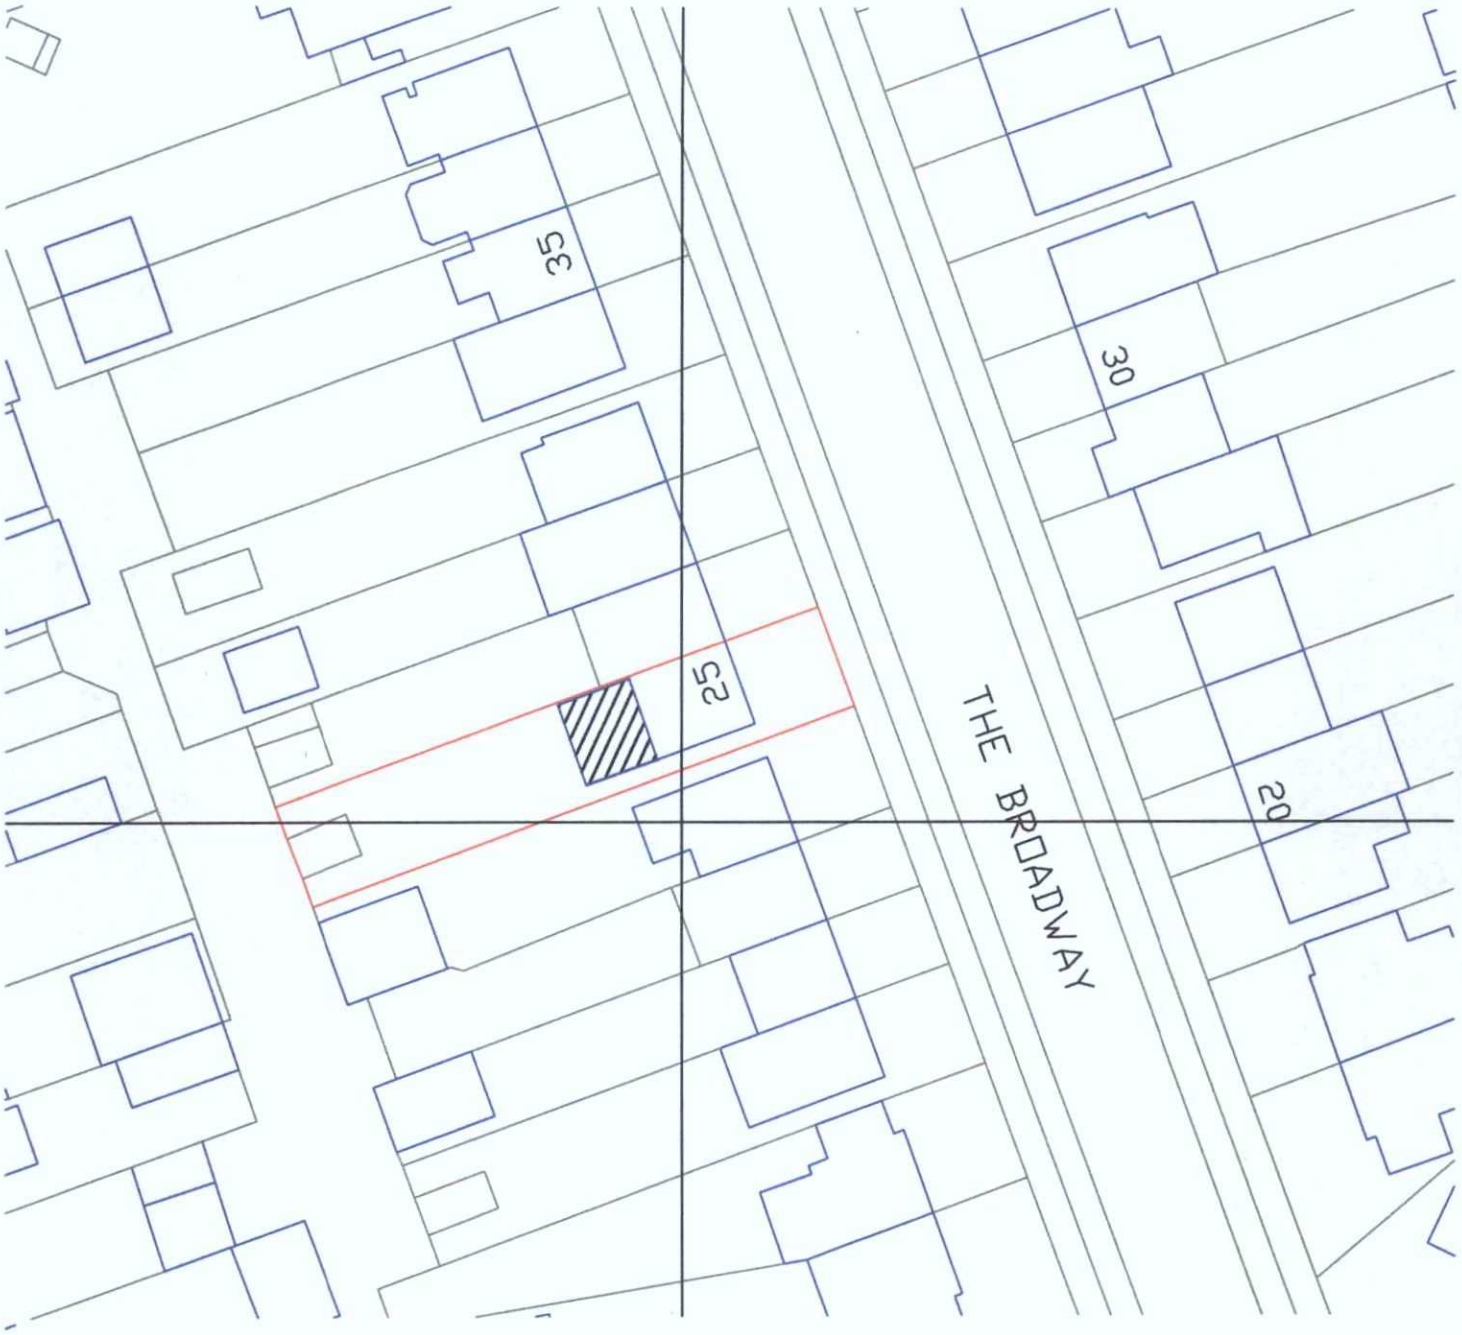

0 20 40 60 80

N

Metres
25 The Broadway
Lancing
Block Plan 1:500
A4 Paper

ADUR & WORTHING
PLANNING SERVICES

PLAN	AWDM/ 0935/18
DATE VALID	25 JUN 2018