T.P. OFFICE COPY
BOROUGH OF WORTHING
DEPOSITED 24.8.10
WB / 10 / 0745/CLP
Worthing Borough Council
23 NOV 2010
Certificate of Lawfulness Issued

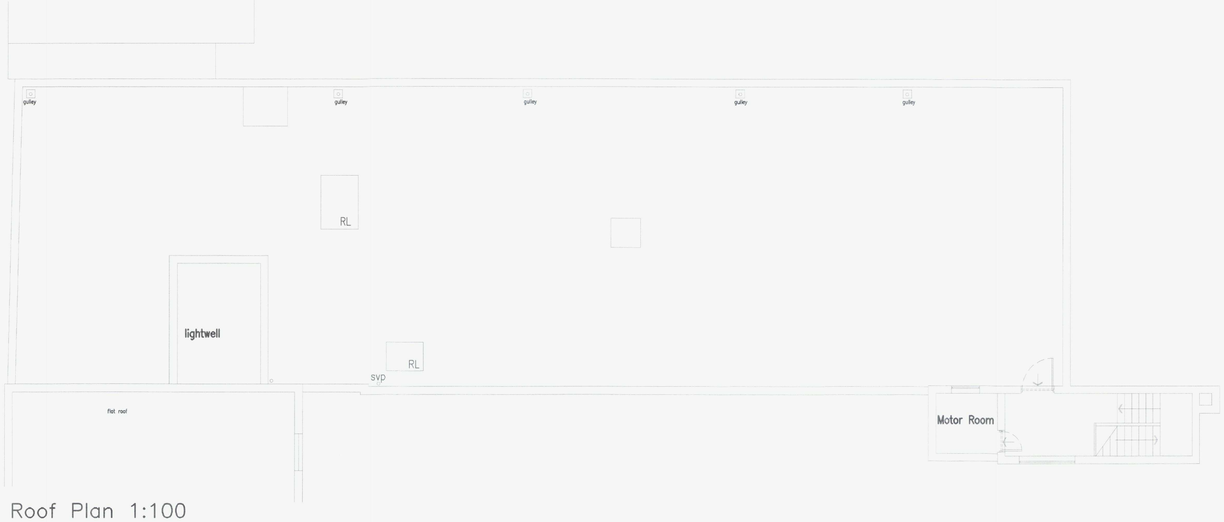

Roof Plan 1:100



First Floor Plan 1:100

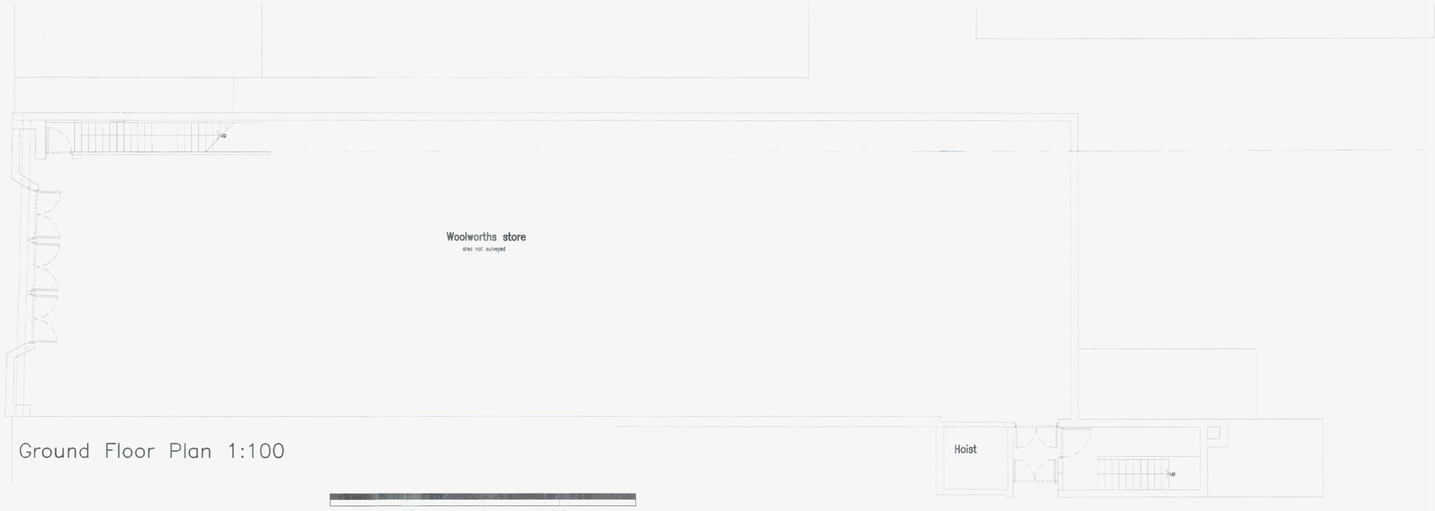

Ground Floor Plan 1:100

0 2.5 5 7.5 10
Scale In Metres



Location Plan 1:1250

0 25 50 75 100
Scale In Metres



Block Plan 1:500

0 10 20 30 40
Scale In Metres

rev. date comment auth.chkd.

amendments

Deacon and Richardson ARCHITECTS

client
HR Developments

job
19 Broadwater Street West
Worthing

drawing number
3281.EXG.01

revision
–

drawing title
Existing Ground, First and Second Floors Measured Survey

drawn by
CP

checked by
AD

riba work stage
MS

date
April 2010

scale/original sheet size
1:100 @ A1

Do not scale off drawing
Check all dimensions on site before all work is commenced
All goods materials workmanship to conform with current building regulations BSS and COP
© Copyright Deacon and Richardson Architects

Deacon and Richardson Architects
email: design@deaconandrichardson.co.uk
web: www.deaconandrichardson.co.uk
tel: 01273 888080
fax: 01273 888060
88 upper lewes road
Brighton
East Sussex
BN2 3FF