

No external alterations to be made

T.P. OFFICE COPY


24/8/10
W3 / 10/0745/CLP

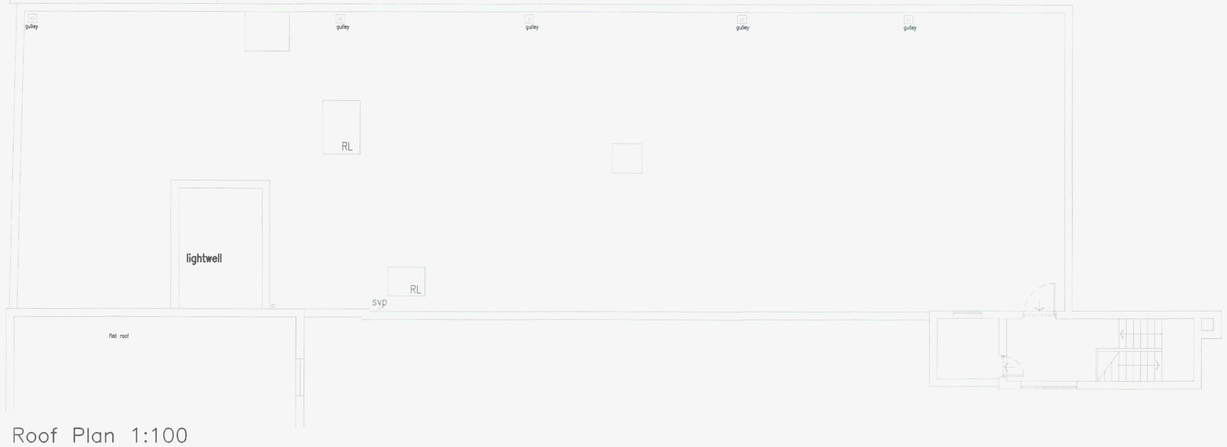

Roof Plan 1:100

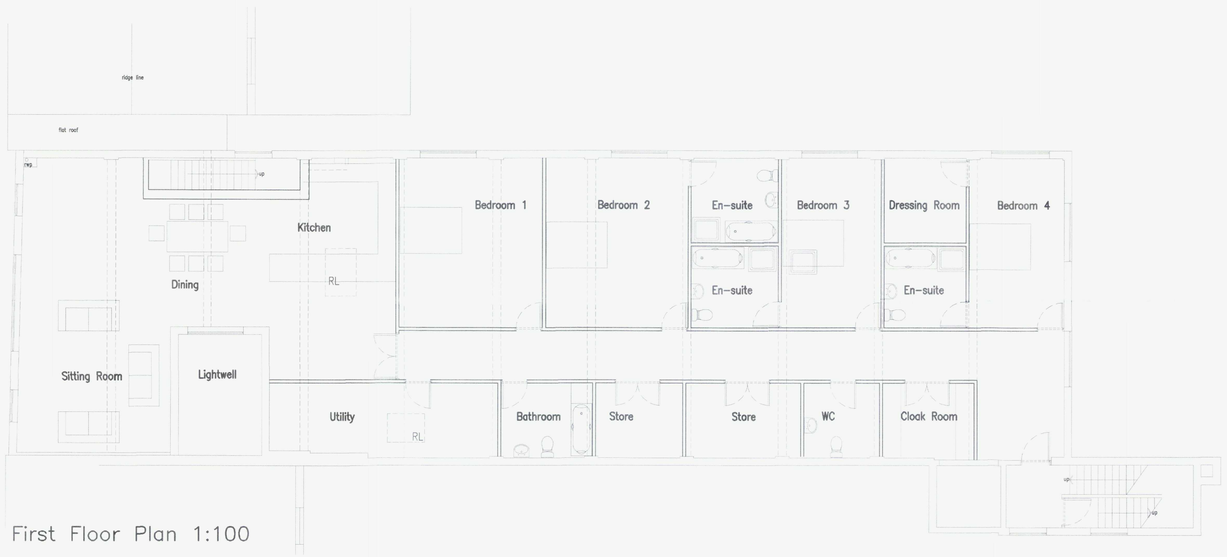

First Floor Plan 1:100

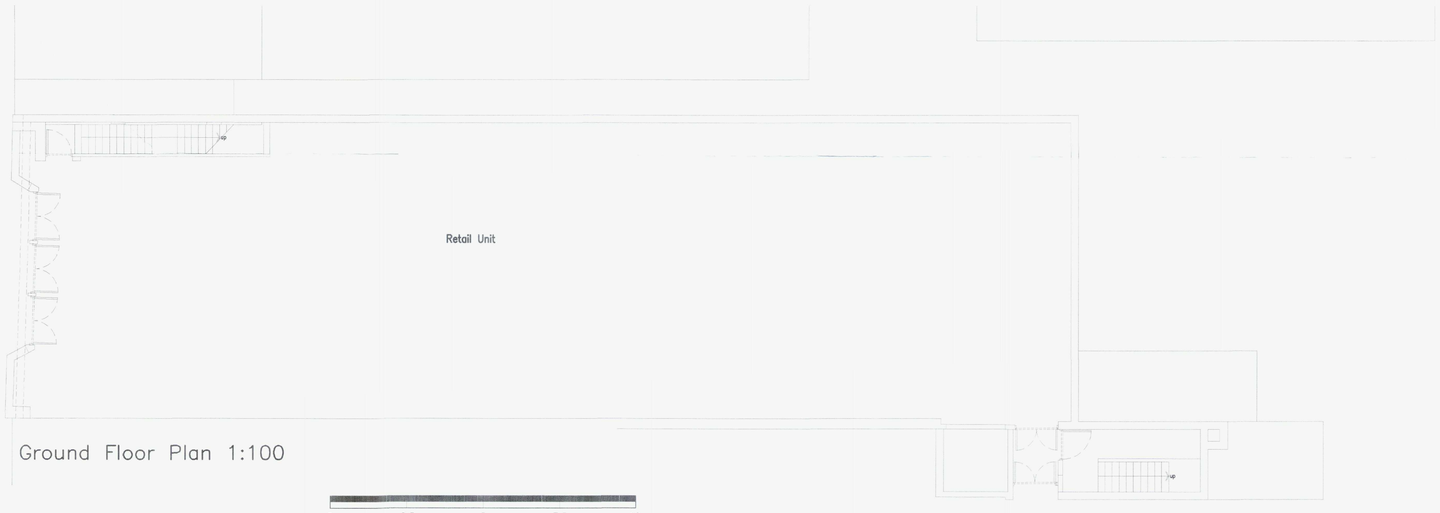

Ground Floor Plan 1:100

0 2.5 5 7.5 10
Scale In Metres



Location Plan 1:1250

0 25 50 75 100
Scale In Metres



Block Plan 1:500

0 10 20 30 40
Scale In Metres

rev. date comment authorised

amendments

Deacon and Richardson ARCHITECTS

client
HR Developments

job
19 Broadwater Street West
Worthing

drawing number
3281.PL.01

revision
–

drawing title
Proposed Ground and First Floor

drawn by	checked by	riba work stage
CP	AD	MS

date	scale/original sheet size
August 2010	1:100 @ A1

Do not scale off drawing
Check all dimensions on site before all work is commenced
All goods materials workmanship to conform with current building regulations BS8 and COP
© Copyright Deacon and Richardson Architects

Deacon and Richardson Architects
email: design@deaconandrichardson.co.uk
web: www.deaconandrichardson.co.uk
tel: 01273 888080
fax: 01273 888060
88 upper lewes road
Brighton
East Sussex
BN2 3FF