


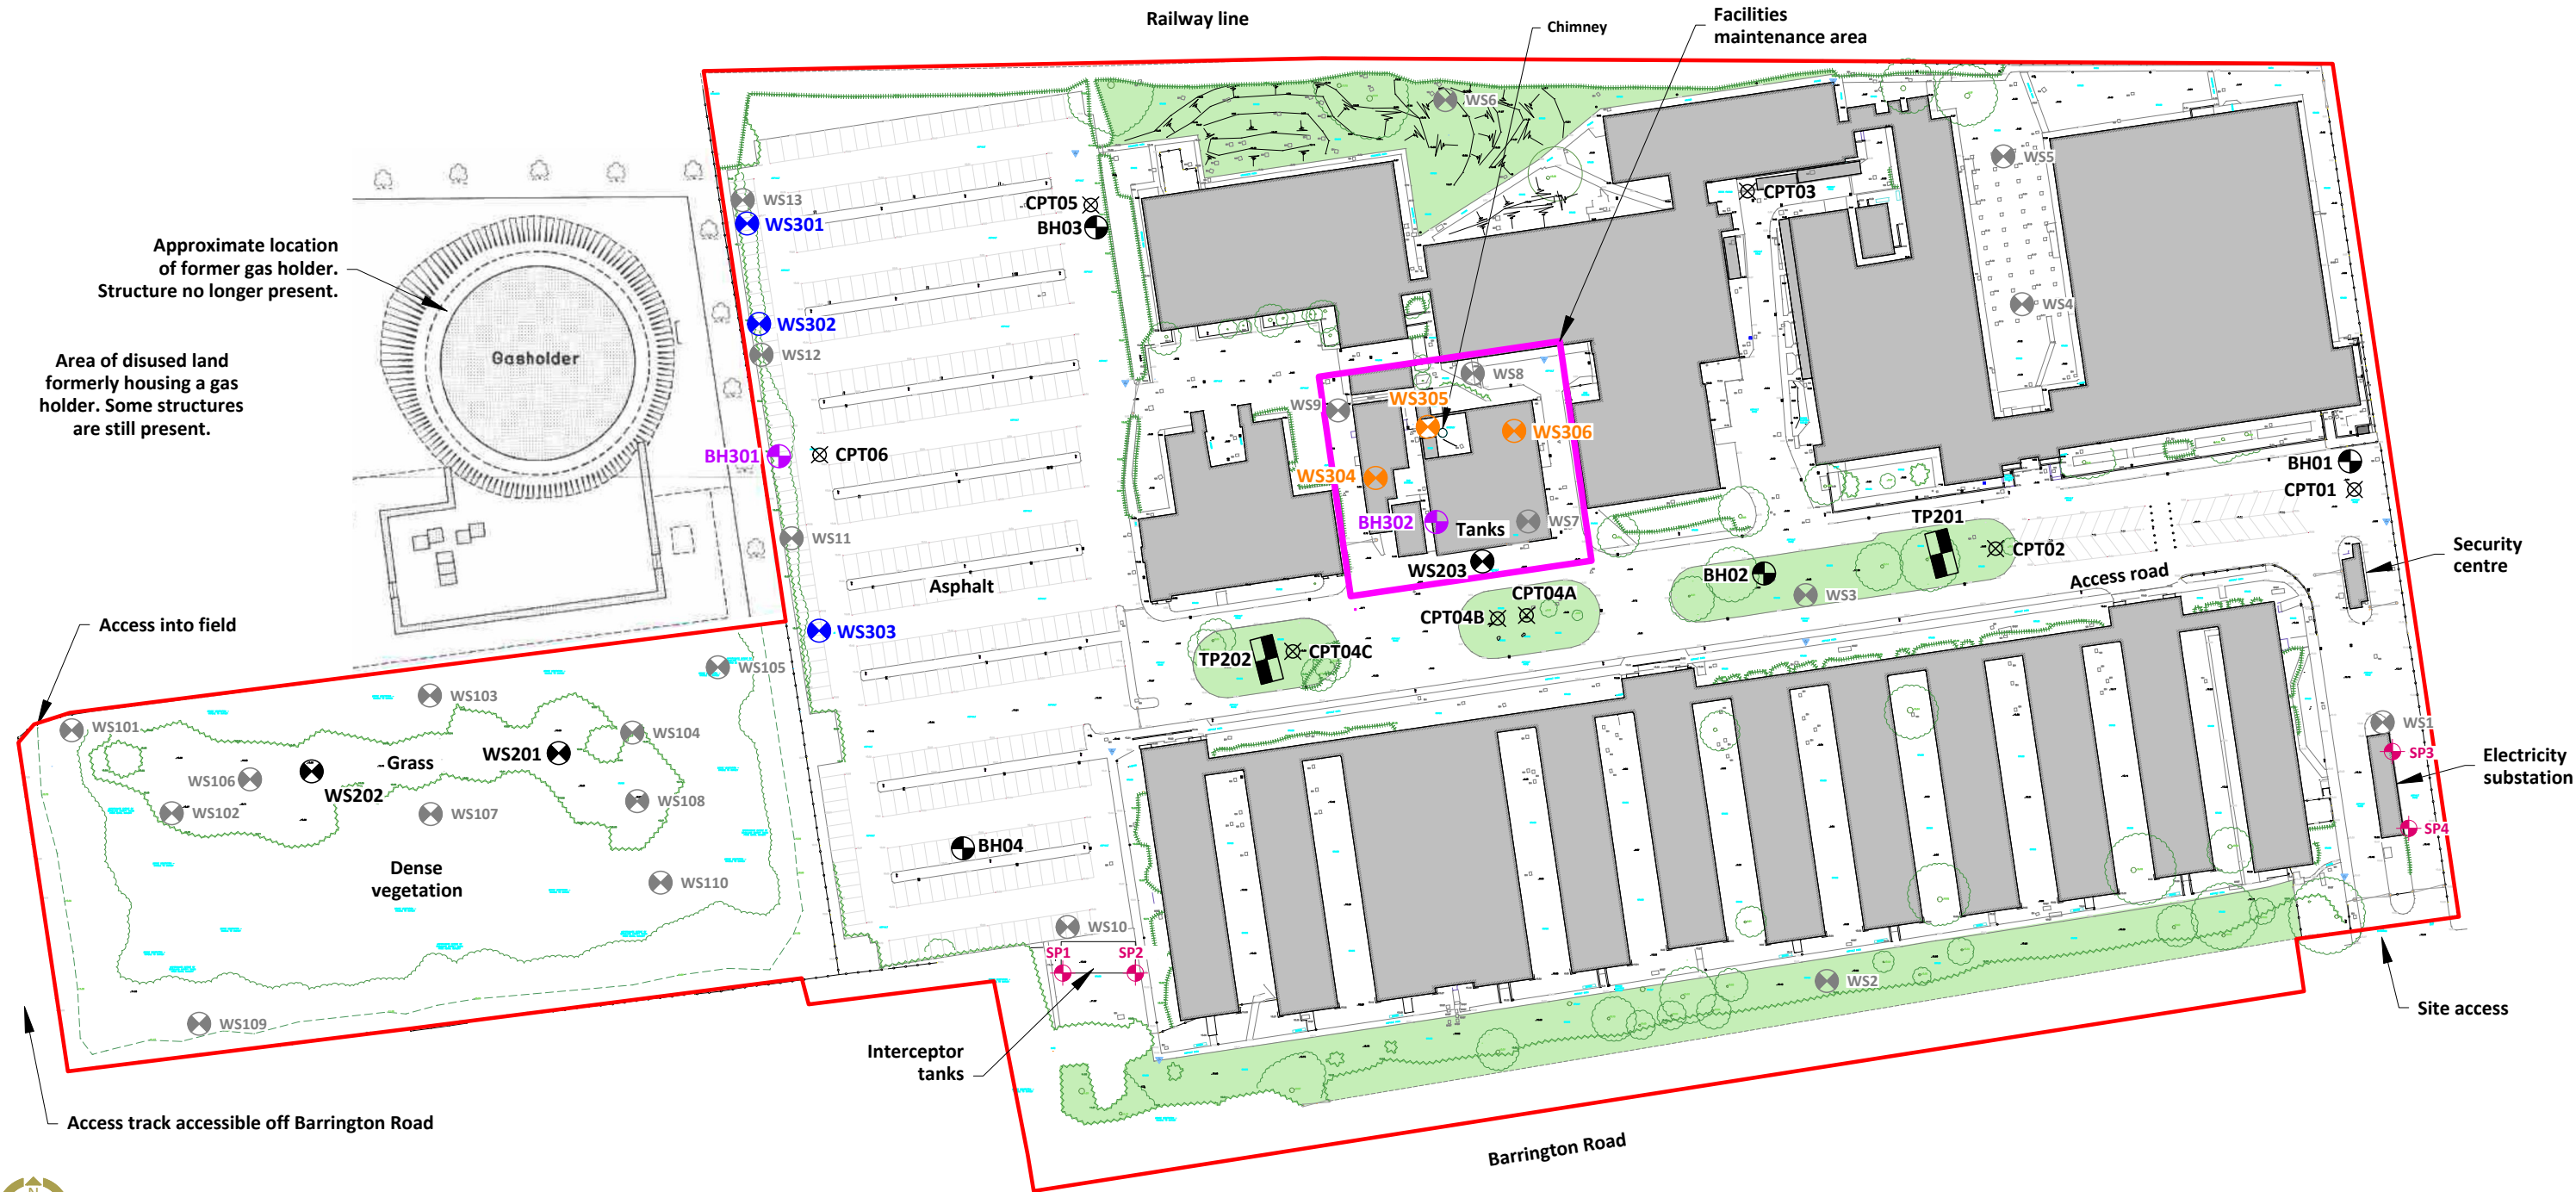

- Key**
- BH** Cable percussive borehole
 - WS** Dynamic windowless sampling borehole
 - CPT** Cone penetrometer testing
 - TP** Machine excavated trial pit
 - WS** Previous ground investigation locations completed by Ashdown Site Investigation Limited and included in their report referenced R18-13236
 - Approximate site boundary
 - BH** Proposed deep borehole to assess groundwater
 - WS** Proposed shallow borehole for vapour monitoring
 - WS** Proposed shallow borehole to determine presence of shallow soil contamination
 - SP1** Proposed sampling position

A	First issue	AM	13.02.2023
REV	DESCRIPTION	PREP	DATE
soiltechnics environmental • geotechnical • building fabric			
PROJECT Barrington Road, Worthing			
TITLE Further testing plan (current layout)			
DRAWING NO. STV5959-D02-A		SCALE AT A3 1:1250	