BLOCK PLAN. SCALE 1:500

N

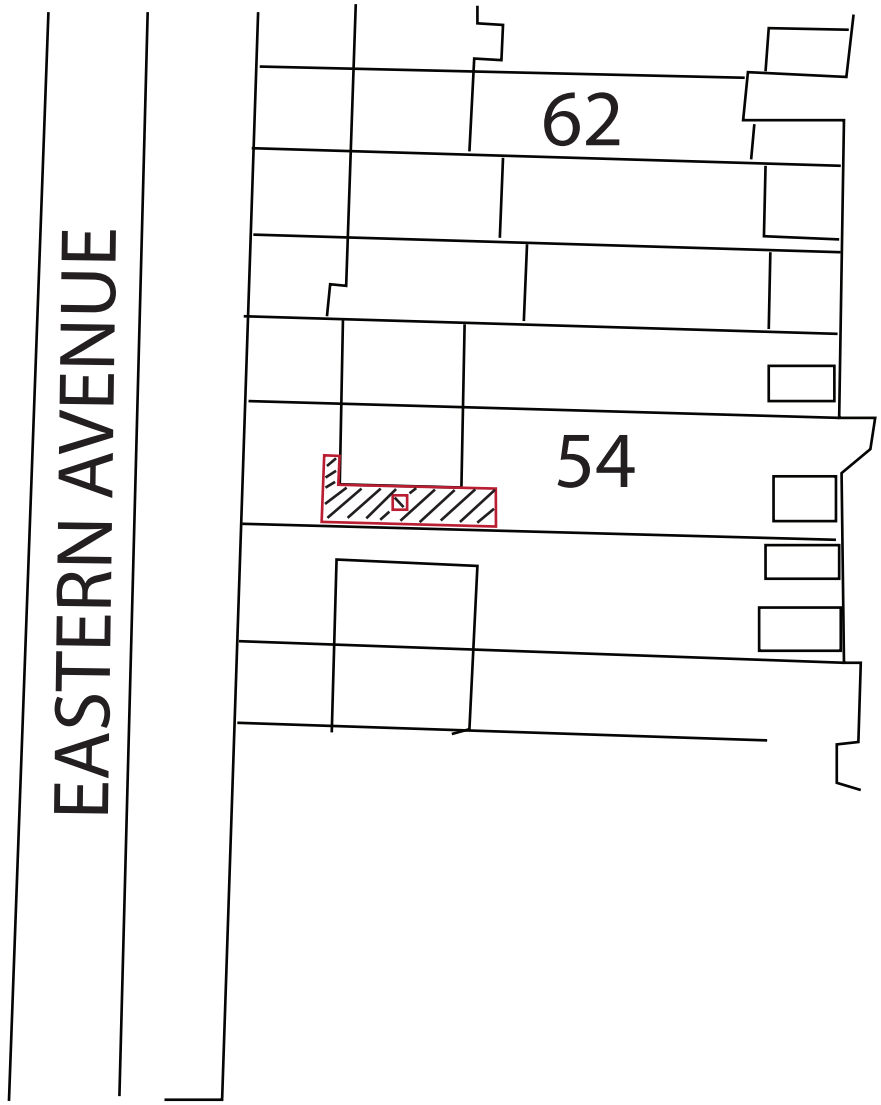

© copyright

ED63
ELEMENTAL DESIGN

elementaldesign63@gmail.com
07799 402 870
07754 093 904

54 EASTERN AVENUE
SHOREHAM BY SEA

Drawing Title:
PROPOSED SITE BLOCK PLAN

1:500 Scale Bar

5m | 10m | 15m | 20m

BLOCK PLAN	SCALE	1:500	A4	Drawing No.-.54EA.BP	Rev:	Drawn by - A.Ramus	Date: 08-10-2020