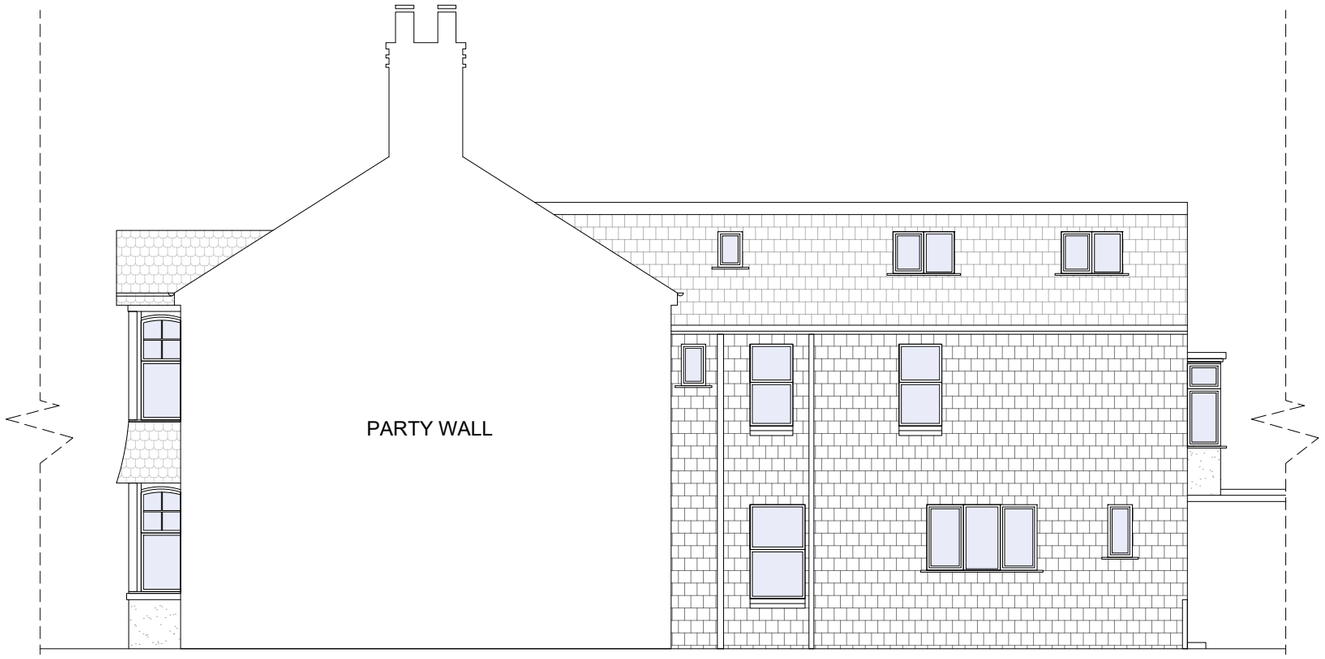

Existing North Elevation

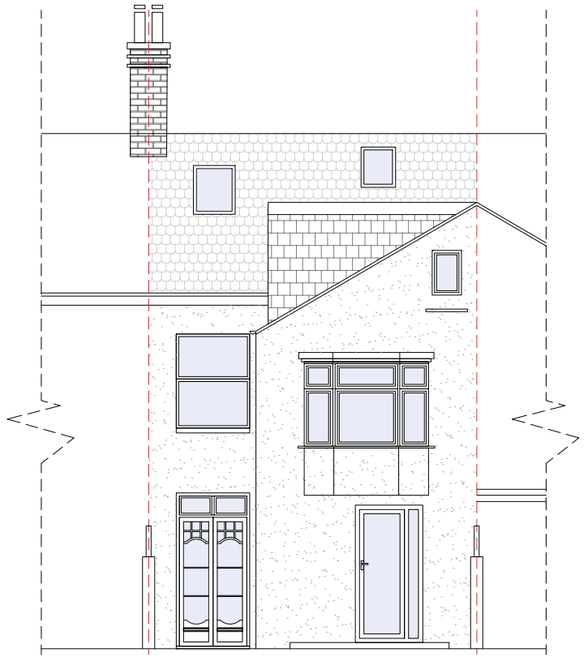

Existing West Elevation

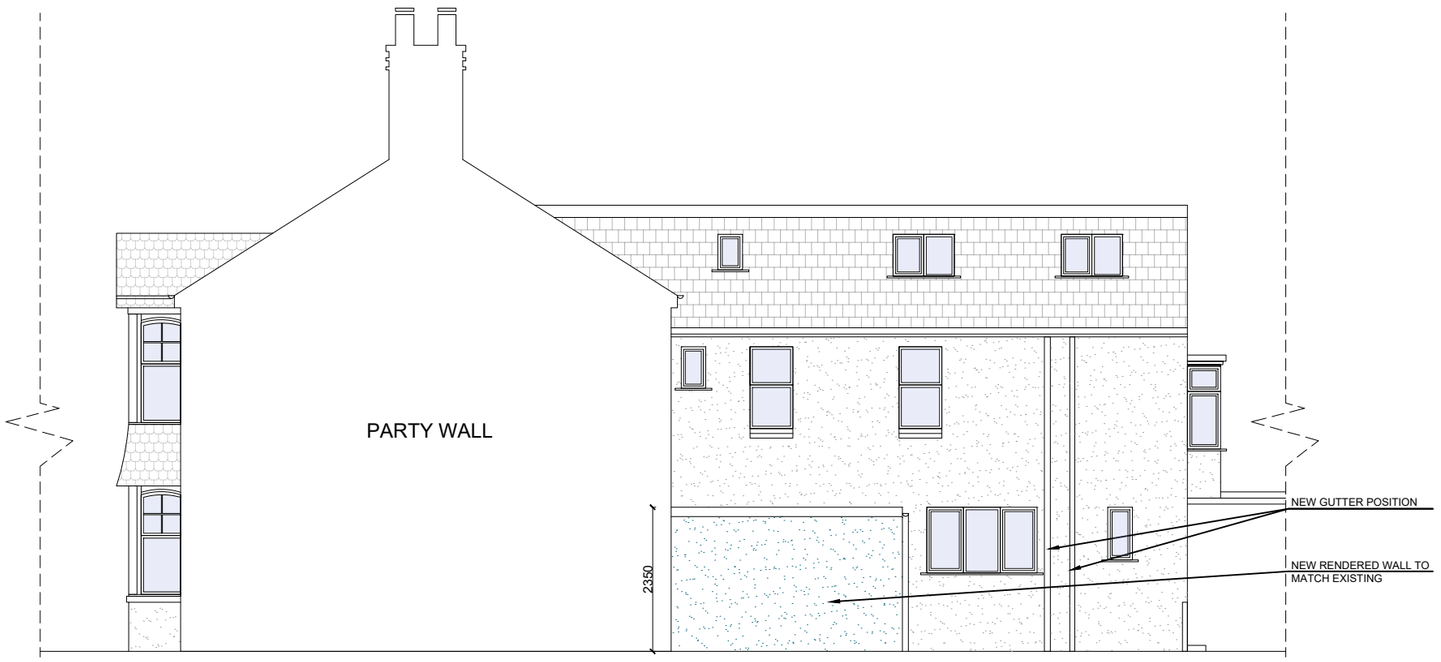

Proposed North Elevation

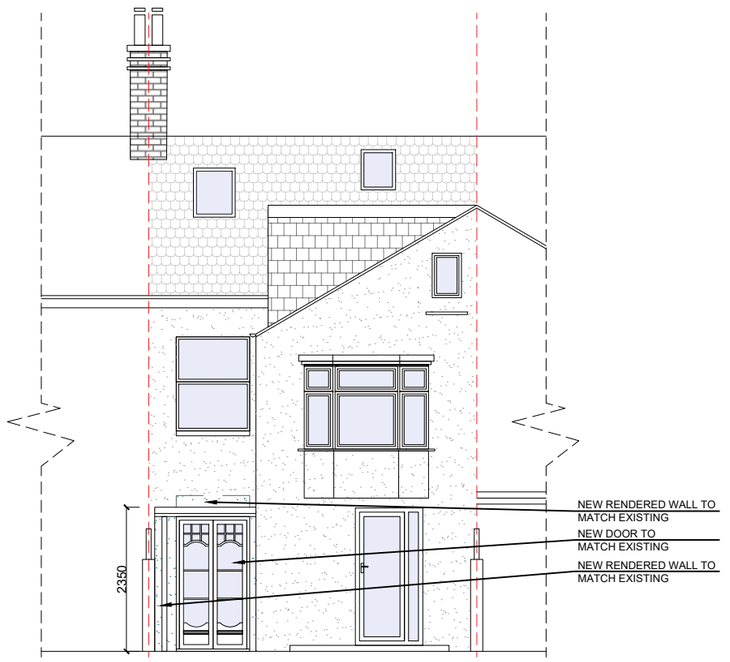

Proposed West Elevation

Any dimensions shown should be checked on site and discrepancies reported to the Architect prior to construction.
Designs are not coordinated with engineer projects.
Do not scale for construction purposes.

0 1 2 3 4
Scale Bar 1:100 M.

Existing Proposed

Drawing Name: Existing And Proposed Elevations

Project Adress: 41 Navarino Road, Selden, Worthing BN11 2NE

Drawing No.: 41NavarinoRd_ Elevations_V2

Scale: 1/100 at A3

Drawing No.: 05

Designer: BB

Revision: V2

Date: 22.12.2023

PLANNING BY DESIGN
FROM CONCEPT TO COMPLETION

Planning By Design Ltd
www.planning-by-design.co.uk
hello@planning-by-design.co.uk