VILLA APRILIA, 26 OLD FORT ROAD, SHOREHAM BEACH, BN43 5RJ

September 2021

Drawing Number 445/ 05 planning

PROPOSED MATERIALS:

Roof: Natural 1st grade slate

Rainwater goods: zinc or milled aluminum


Walls: rendered masonry and stone cladding

Windows: UPVC windows with a coloured external finish (dark grey or green)




PROPOSED SIDE ELEVATION (WEST FACING) 1:100

ELEVATION 03

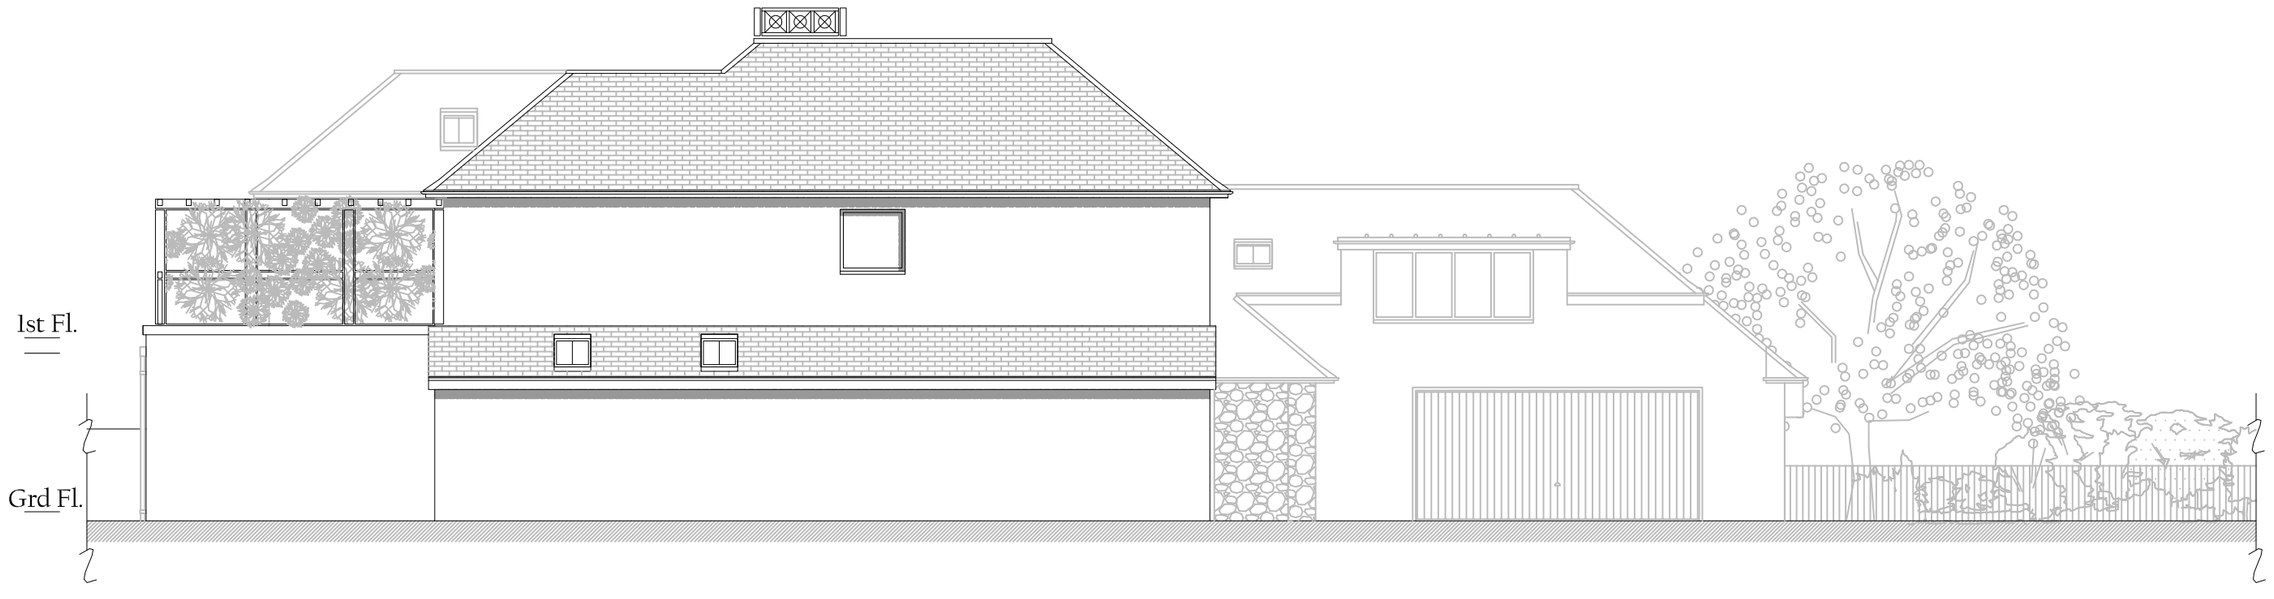

PROPOSED SIDE ELEVATION (EAST FACING) 1:100

ELEVATION 04

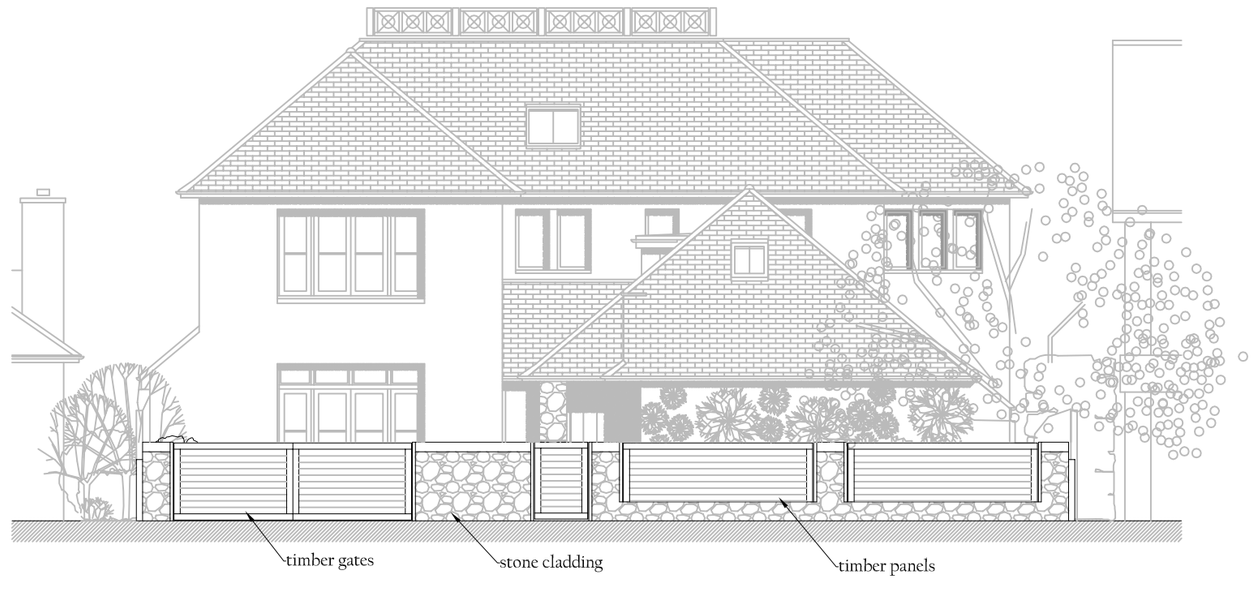

PROPOSED FRONT ELEVATION (NORTH FACING) 1:100

ELEVATION SHOWING THE PROPOSED FRONT BOUNDARY

0 1 2 3 4 5m 10m

SCALE BAR 1:100

JAMES BRECKELL : ARCHITECT : ARB : RIBA

89 Old Fort Road, Shoreham by Sea, West Sussex, BN43 5HA Tel 07733 268 297, Email: james@breckell.co.uk