



Rear (South) Elevation

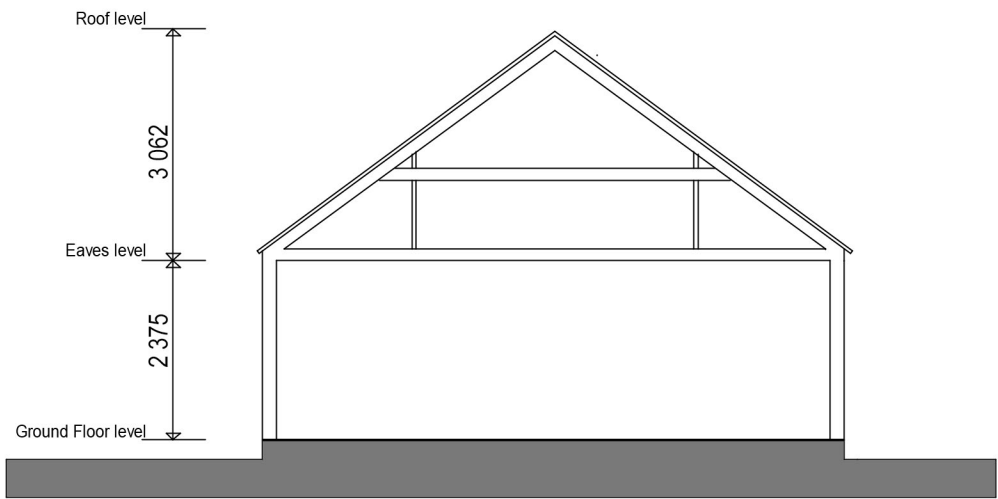

Cross Section

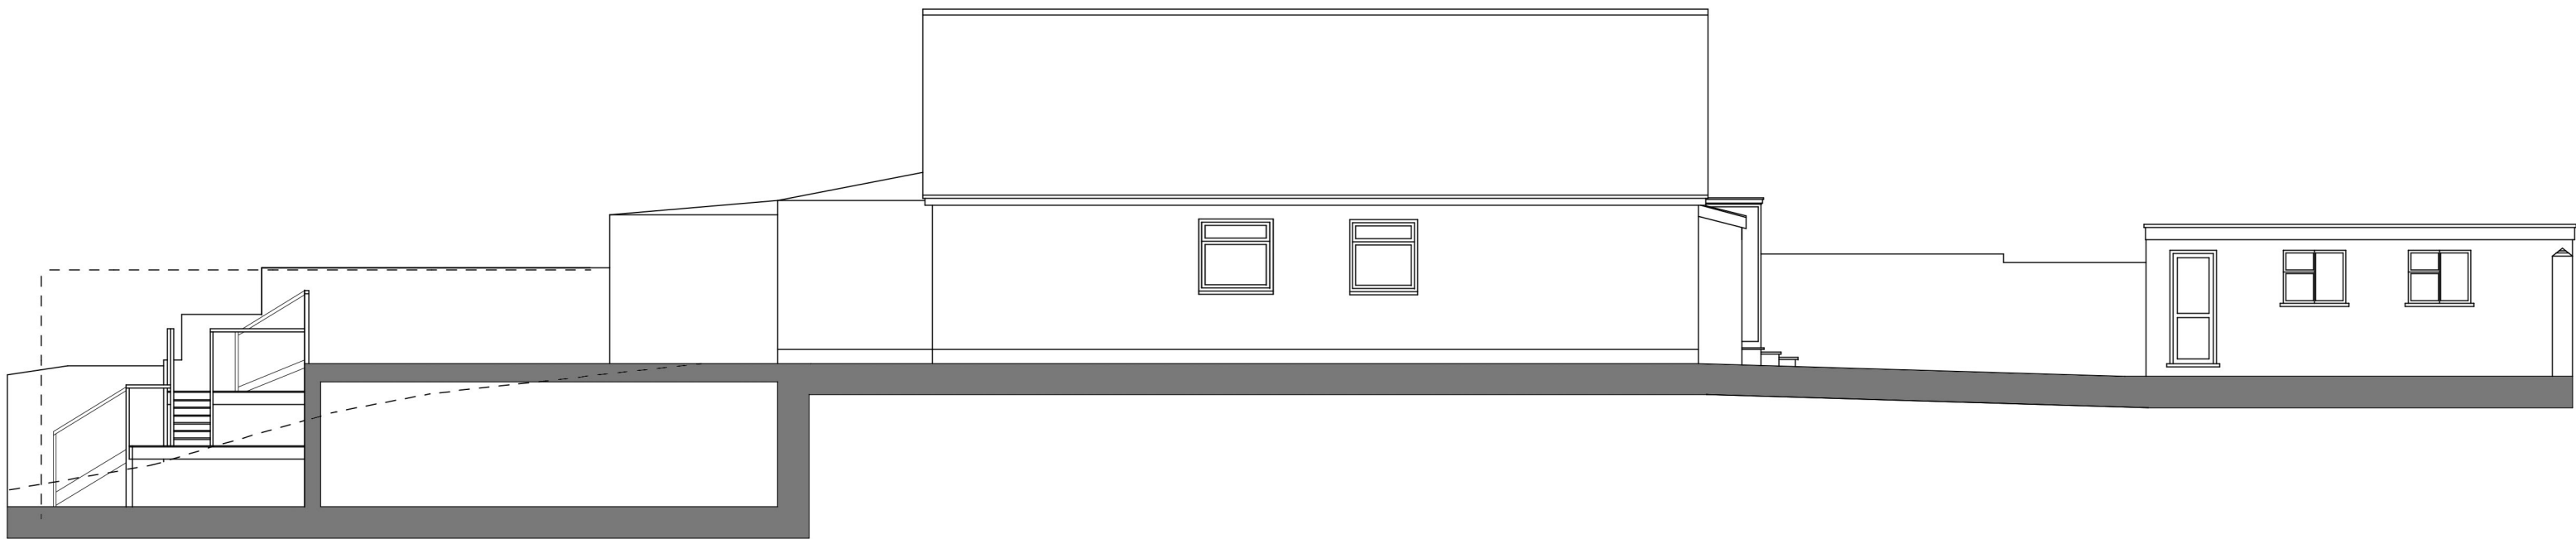

Side (East) Elevation



51 Foxdale Drive
The Dell
Angmering
West Sussex
BN16 4HF
Telephone: (01903) 778701

Scale: 1:100 @ A1	Dm By: PJH	Date: Mar '26
Drg No: 2521/PL.07		
Revision: D		
Client: Mr Ben Pody		
Project: Proposed extensions and alterations to: 50 Brighton Road, Shoreham		
Drawing Title: Existing Elevations - Sheet 2		