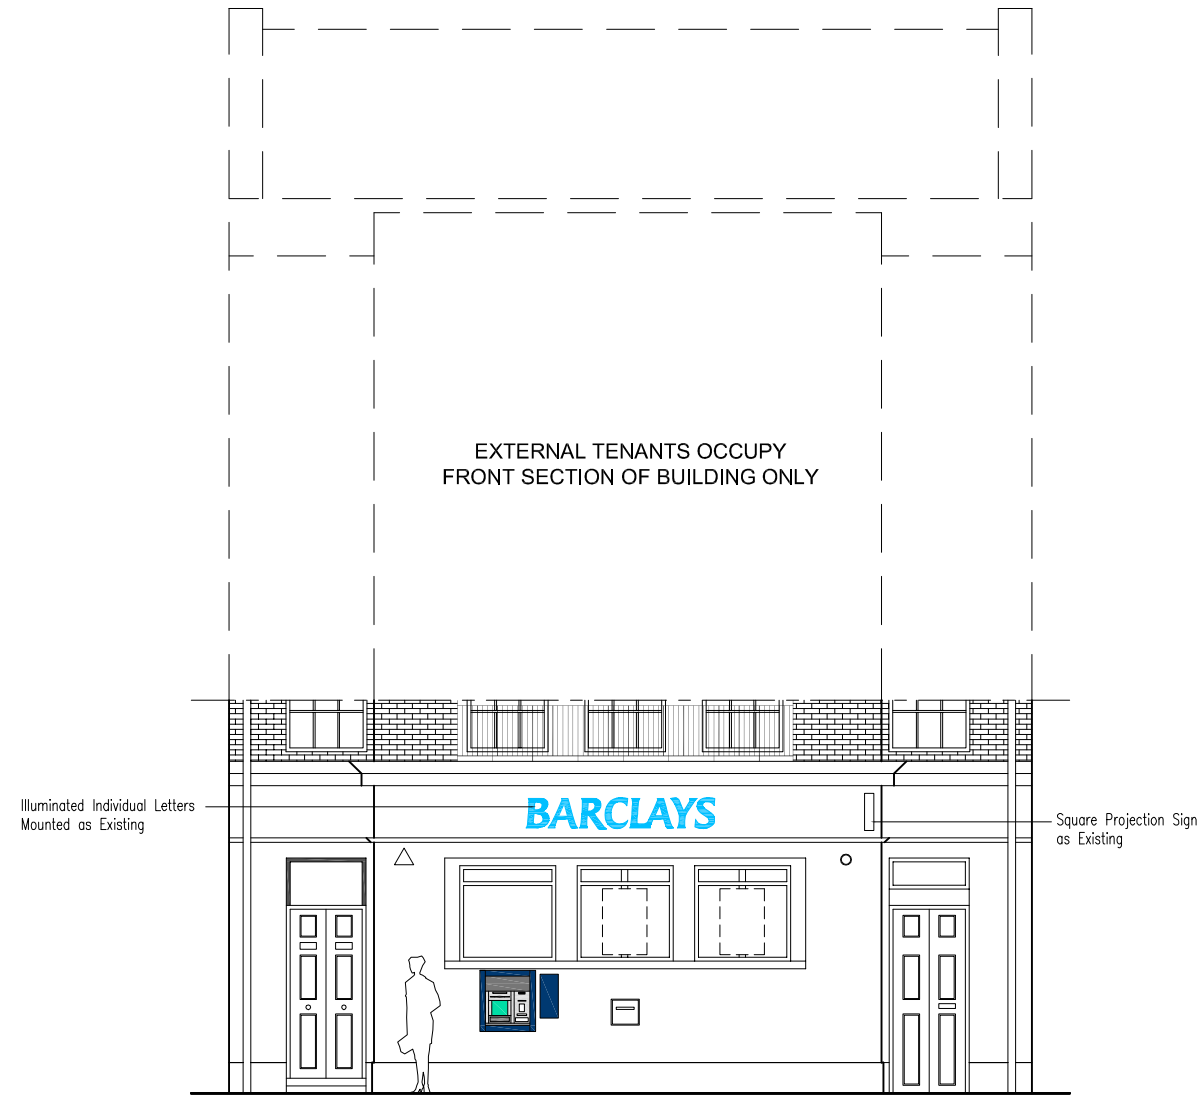


SCALE

0 1m 5m 10m

A T E L I E R

rev by date

atelier design concepts limited,
unit j, lombard business park,
20-26 purley way, croydon cr0 3jp
t 020 8684 2518
f 020 8683 4131
e studio@atelierdesignconcepts.co.uk
www.atelierdesignconcepts.co.uk
all dimensions to be verified on site. unauthorised reproduction of information herein is strictly forbidden © 2010

client BARCLAYS BANK PLC

project 28/30 HIGH STREET
SHOREHAM-BY-SEA
WEST SUSSEX, BN43 5DA

drawing no 174~470~620

drawing FRONT ELEVATION
AS EXISTING

rev

drawn RB

scale 1:100@A3

date DEC'11