CITYZEN IS THE TRADING NAME FOR CITYZEN LIMITED; REGISTERED OFFICE: PRESTON PARK HOUSE, BRIGHTON, BN1 6SB; REGISTERED NUMBER: 10634993

NOTES:

- DRAWINGS SHOULD ONLY BE SCALED FOR PLANNING PURPOSES. DO NOT SCALE FROM THIS DRAWING FOR CONSTRUCTION PURPOSES.
- ALL DIMENSIONS ARE IN MM, UNLESS STATED OTHERWISE.

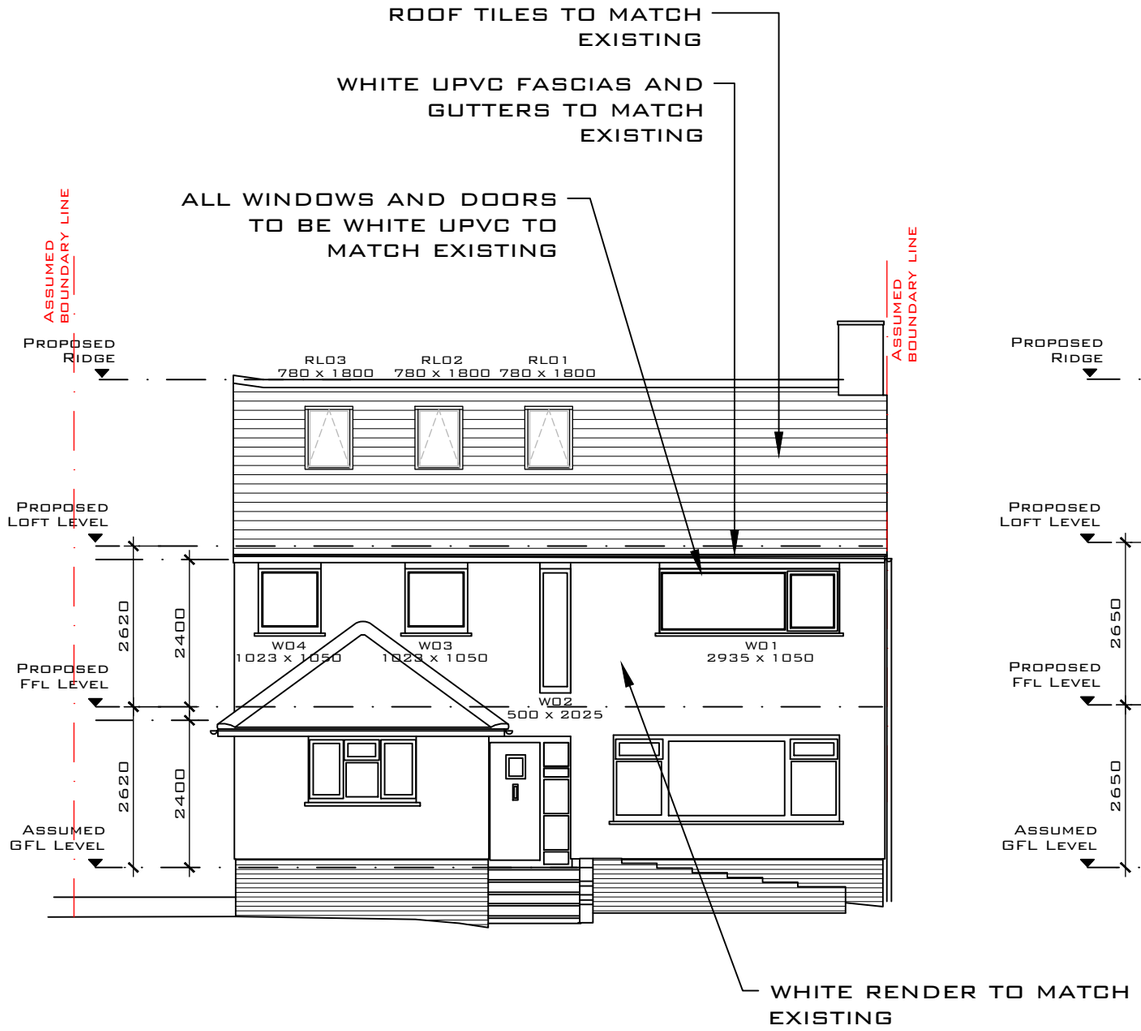


## PROPOSED FRONT ELEVATION (SOUTH)

1:100 SCALE @ A3

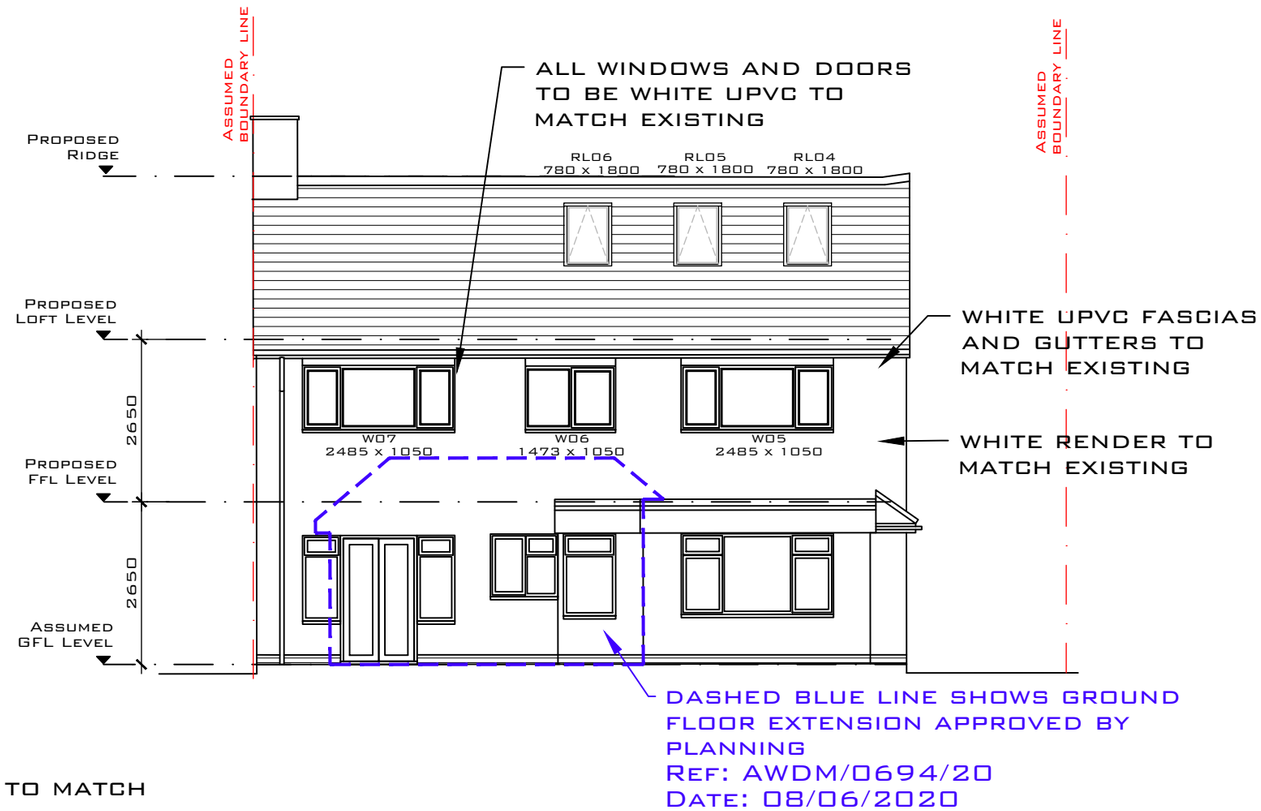


## PROPOSED REAR ELEVATION (NORTH)

1:100 SCALE @ A3

| REV | DATE | REVISION | DRN | CHK | APP |
|---|---|---|---|---|---|
| . | . | . | . | . | . |

© COPYRIGHT CITYZEN LIMITED

0M 1M 2M 3M 4M 5M 10M
SCALE BAR @ 1:100

CLIENT: MR RUDMAN & MISS BROWN

PROJECT: 5 MILL HILL, DRIVE, SHOREHAM BY SEA, BN43 5TJ

TITLE: PROPOSED FRONT (SOUTH) AND REAR (NORTH) ELEVATIONS

CITYZEN ARCHITECTURE | ENVIRONMENT
MARITIME HOUSE
BASIN ROAD NORTH
HOVE
EAST SUSSEX
BN41 1WR
CONTACT@CITYZENDESIGN.CO.UK
WWW.CITYZENDESIGN.CO.UK
01273 915010
CIAT Registered Practice

DESIGNER: AINARA GOIKOETXEA

SCALE: 1:100 @ A3

PURPOSE OF DRAWING: PLANNING

DATE: 13.11.20

DRAWING: PROJECT REF - DRG NO. (REVISION): 2047-PL-351 (~)

File Path: C:\Users\ainar\Desktop\CORONAVIRUS\2047 Mill Hill Drive\2047-Main.dwg