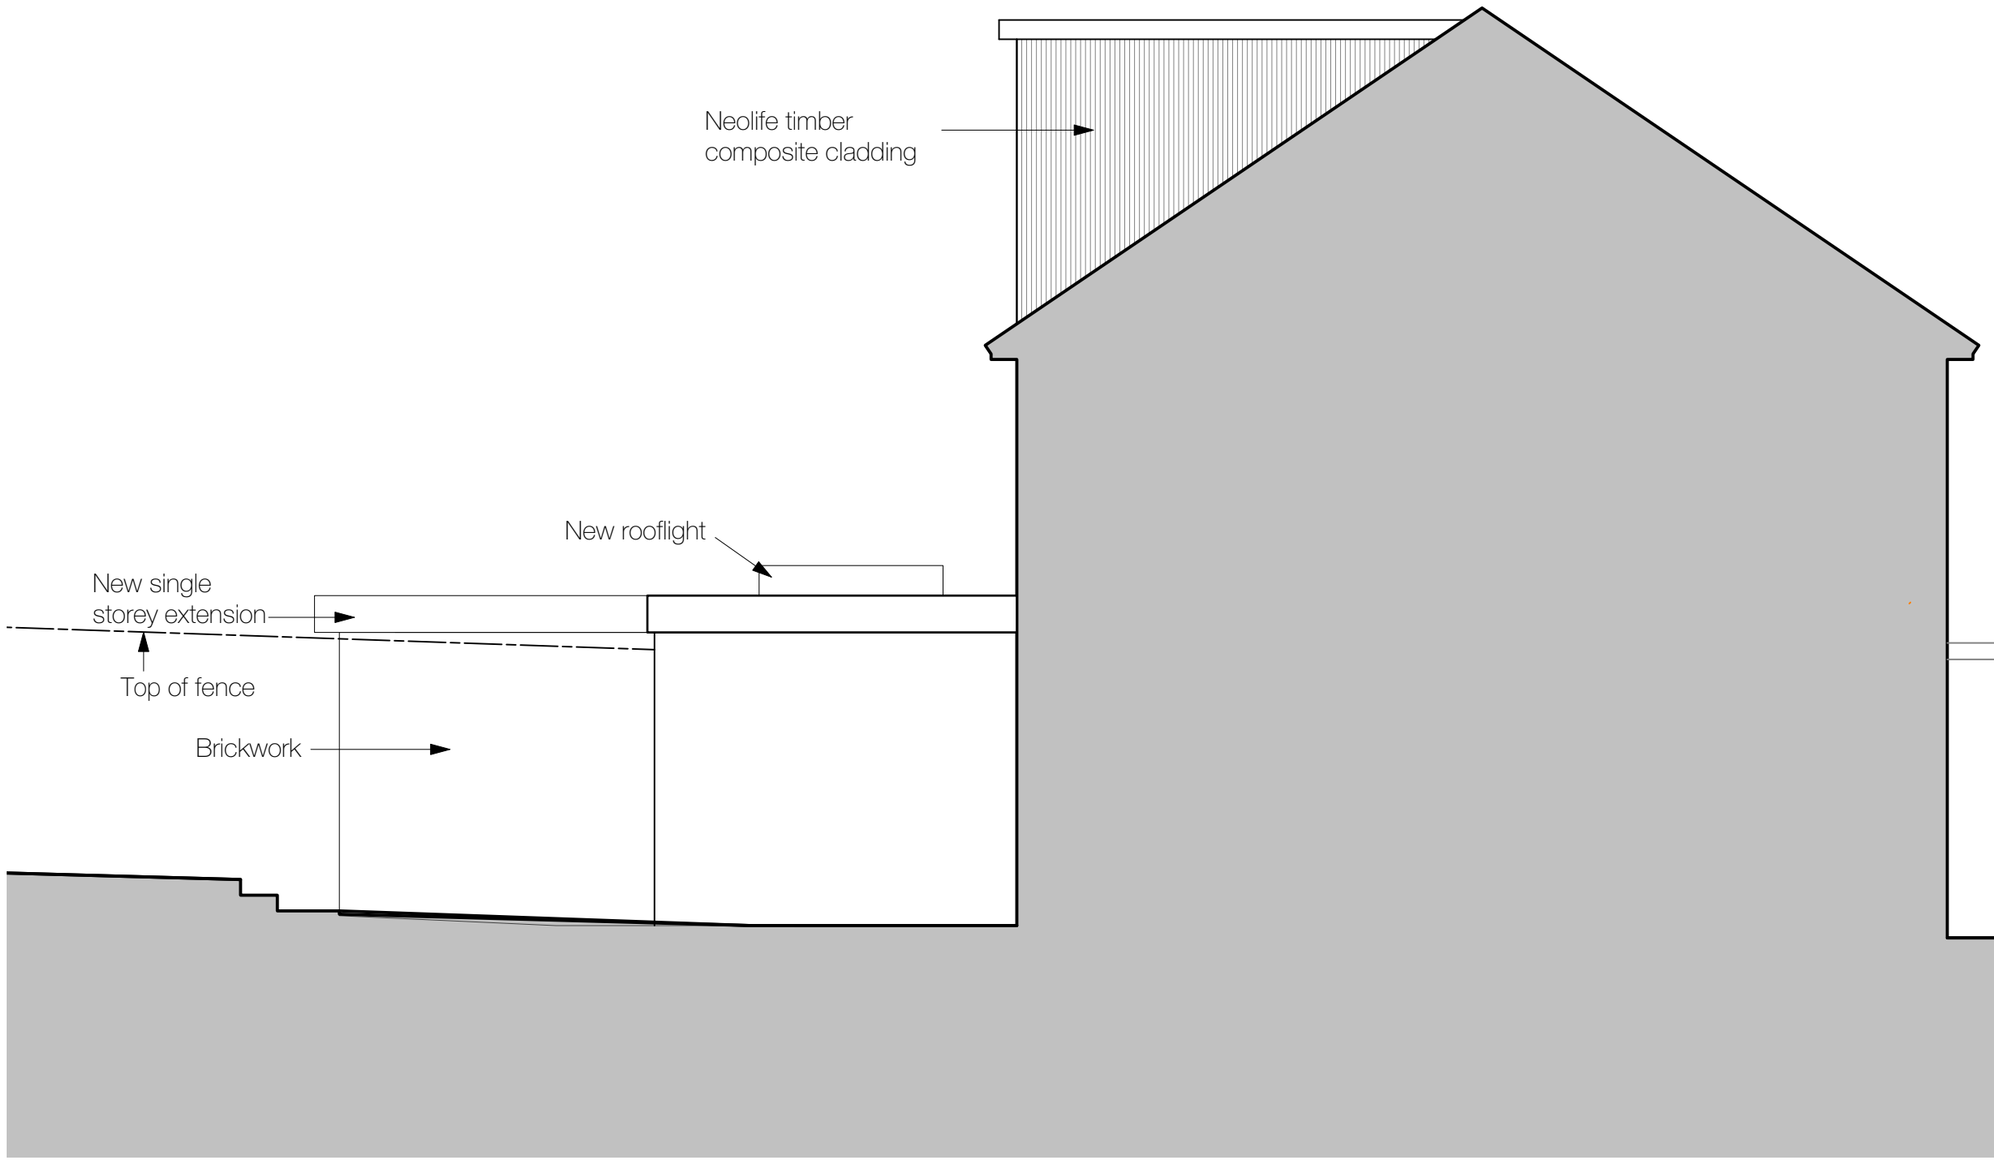

Rev	Date	Notes
C	29.09.20	Reissued for planning
B	05.08.20	Issued for planning
A	15.06.20	Initial drawings

koru architects

The Studio, 15 Lloyd Close, Hove, BN3 6LZ
t: 01273 204065
e: info@koruarchitects.co.uk
www.koruarchitects.co.uk
Royal Institute of British Architects Chartered Practice

Project:
REAR EXTENSION
Mansell Road, Shoreham

Drawing:
Proposed West Elevation

0 1m 2m 3m 4m 5m 1:50

Dwg No:	Rev:	Scale
2020 20	**C**	**1:50 @ A3**

Date:	Status:
APRIL 20	**PLANNING**