


EXISTING REAR ELEVATION

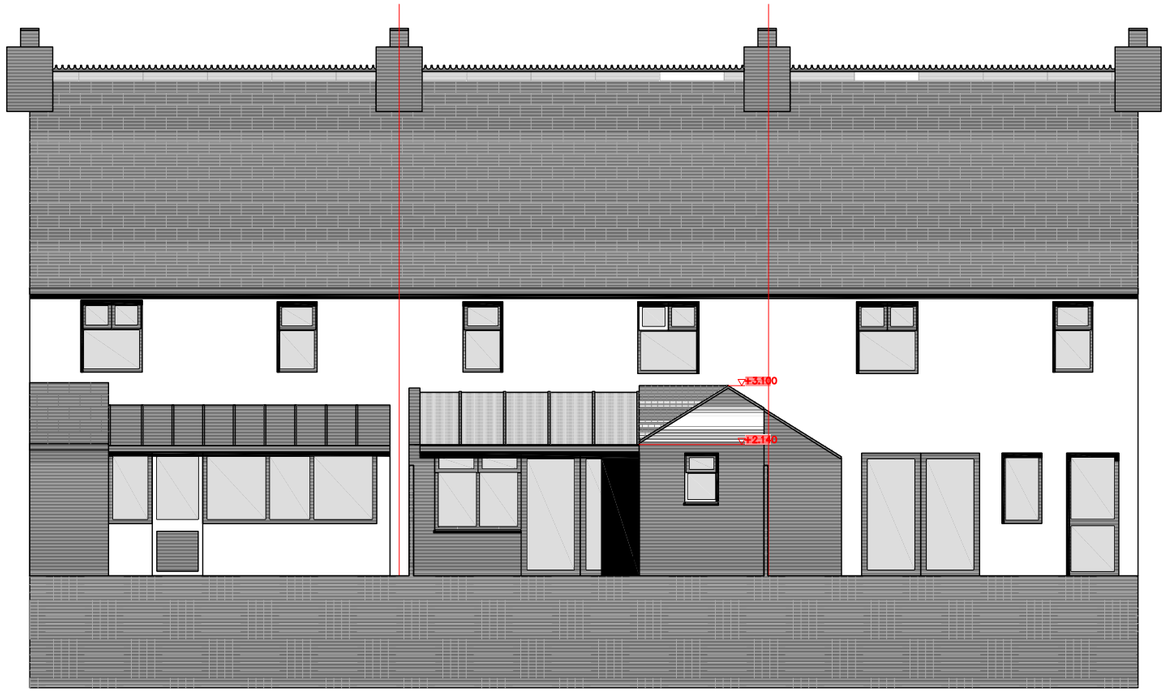

PROPOSED REAR ELEVATION

0 1m 2 3 4 5

Client J SCOGING Job Title 39 JOHN STREET SHOREHAM - BY- SEA BN43 5DL	Drawing Title EXISTING AND PROPOSED REAR ELEVATIONS Drawing Status FOR PLANNING Drawn By / Checked By LT	Scale 1:100 @ A3 Date NOV 2019 Drawing No. 2732 - 03 Rev. A	Revisions Rev. Date. Description A 22.11.19 ADDRESS AMENDED		All site dimensions and levels to be verified by contractors and subcontractors on site prior to manufacture Do not Scale from this drawing To be read in conjunction with all other drawings and contract documentation Contractor to refer to all relevant consultants and engineers drawings throughout the course of the works All works to comply to local authority requirements Any errors, dimensional discrepancies or omissions to be reported to Inature prior to manufacture Drawing is for design intent only

inature
architecture & design

www.inature.co.uk
T. 0207 223 8100
T. 01273 710 056

© inature