

ADUR & WORTHING
AWDM/0612/13
DATE VALID 22 MAY 2013

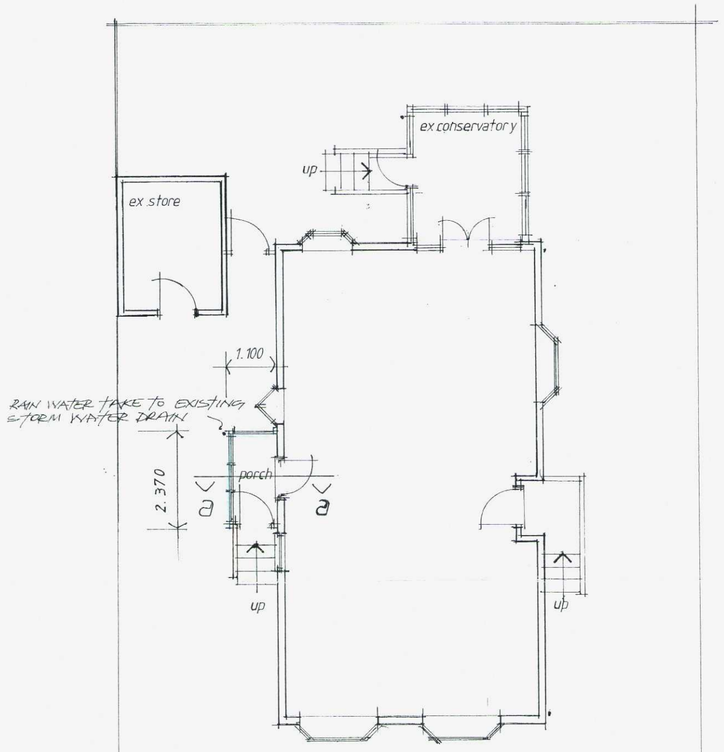


52 the fairway



front elevation

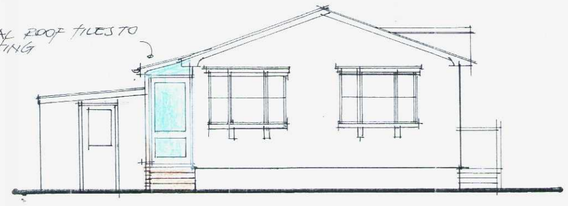


side elevation

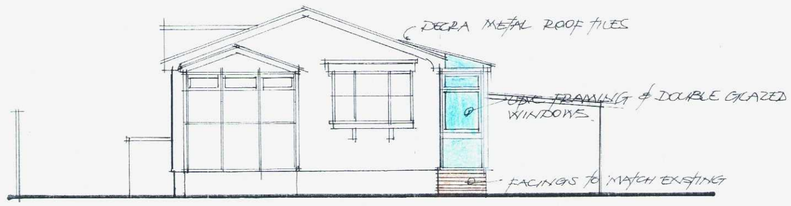


rear elevation


north

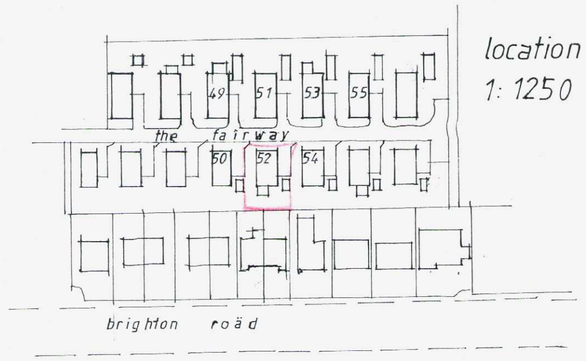

location plan
1:1250

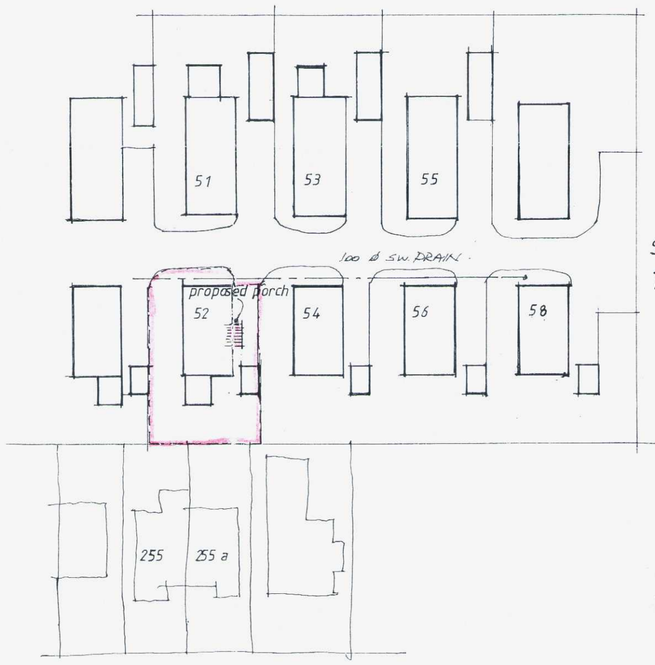

site plan
1:500

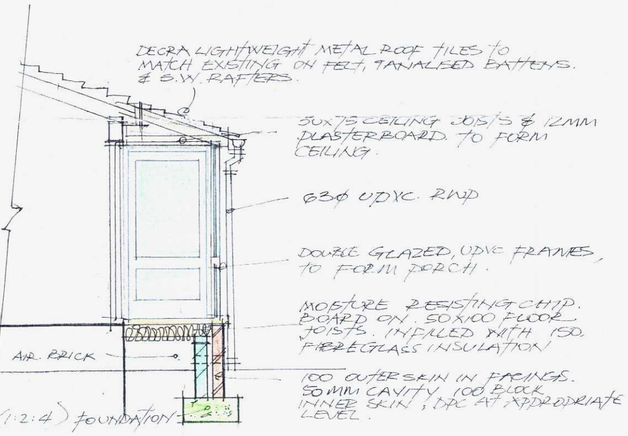

section a.a

J A Muitt mias mciob 94 Greenacres, Shoreham, West Sussex BN43 5XL Tele: 01273 461786	Project: 52 THE FAIRWAY WILLOWBROOK PARK OLD SALTS FARM ROAD, LANCING	Date: MAY 2013	Drawing No: 01
	Drawing: proposed entrance porch	Scale: 1:100 / 1:50	Project No: 13 / 03