Revisions

No.	Description	Date	By
3	Amended for planning	30-09-24	
2	Dimensions Added	22-07-24	
1	PLANNING	19-07-24	

Notes:

GENERAL NOTES:

All dimensions & levels are preliminary and approximate and subject to utilities search, legal boundaries and detailed layouts/ design development through consultation.

Dimensions are to be checked on site by contractor & sub contractors prior to commencement of work, any discrepancies are to be highlighted immediately to the architects.

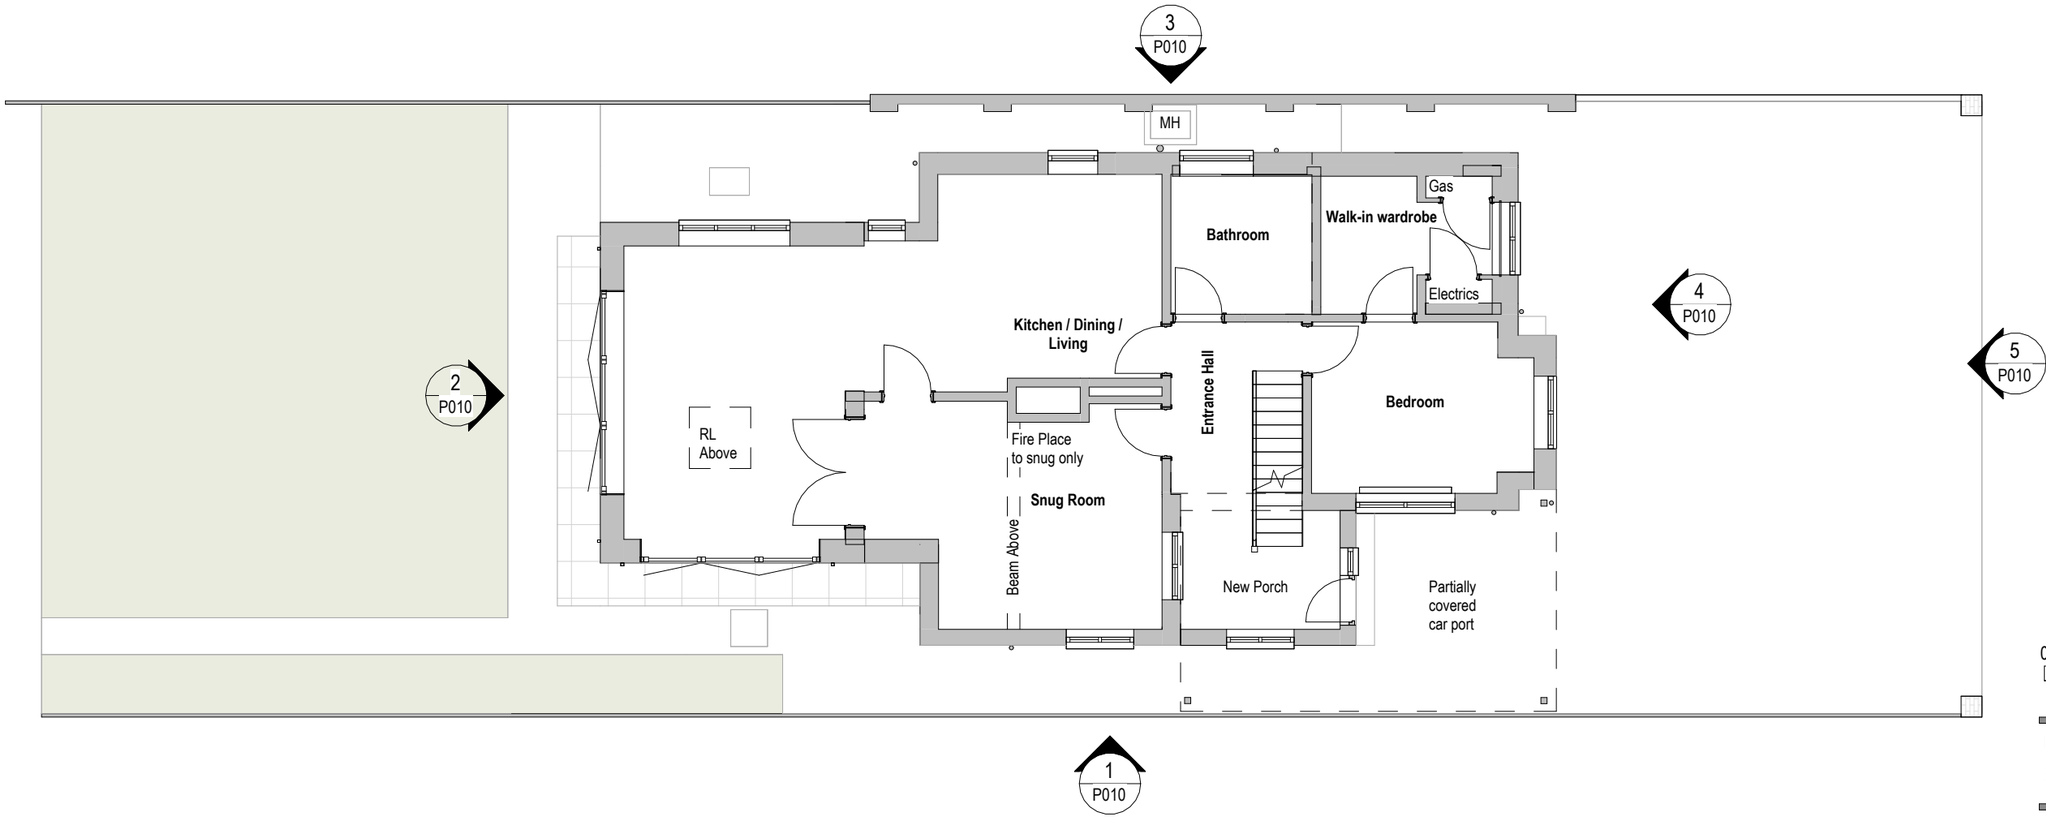

Scale 1 to 100

0 1 2 5 M

Project No. **512**

Project Name: **1 The Driveway**

N

Drawing Name: **Proposed Ground Floor Plan**

Drawing No. **P007**

Revision: **P3**

Suitability Description: **PLANNING**

Drawn: MS

Checked: GF

Orig Paper Size: A3

FRESH | Architects

T 07703682107 | 07393913140

info@fresh-architects.co.uk | www.fresharchitects.co.uk

Use figured dimensions only. All levels and dimensions to be checked. This drawing is to be read in conjunction with all other relevant drawings and specifications.

© FRESH Architects Ltd. All rights reserved