

South Elevation

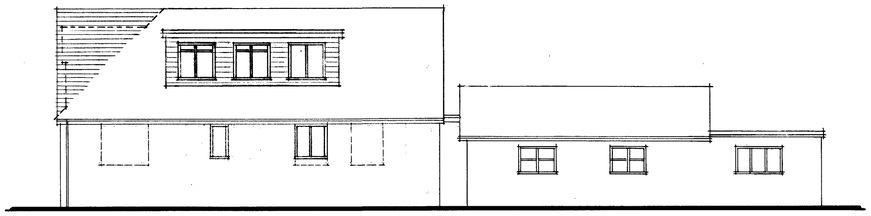

North Elevation



East Elevation

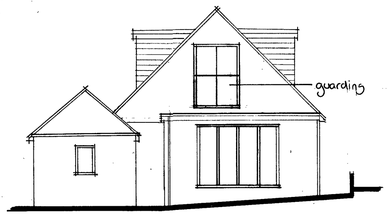

West Elevation

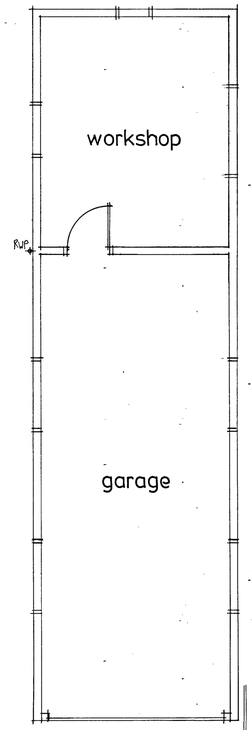

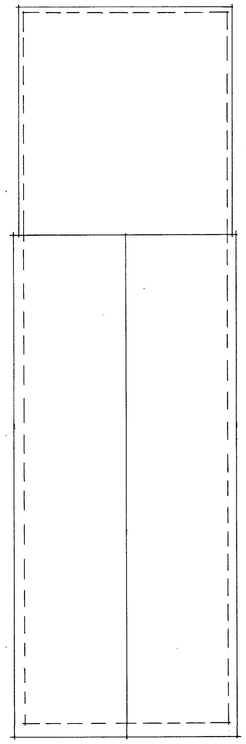

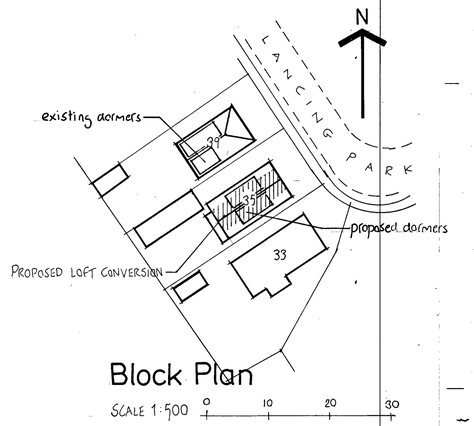

Block Plan

SCALE 1:500 0 10 20 30

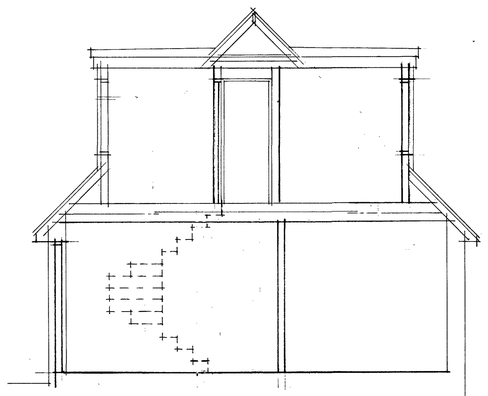

Section A-A

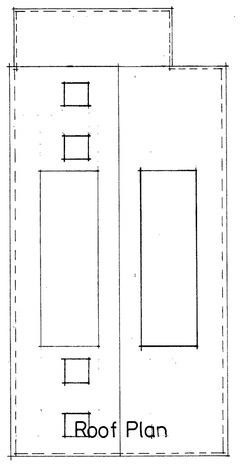

Roof Plan

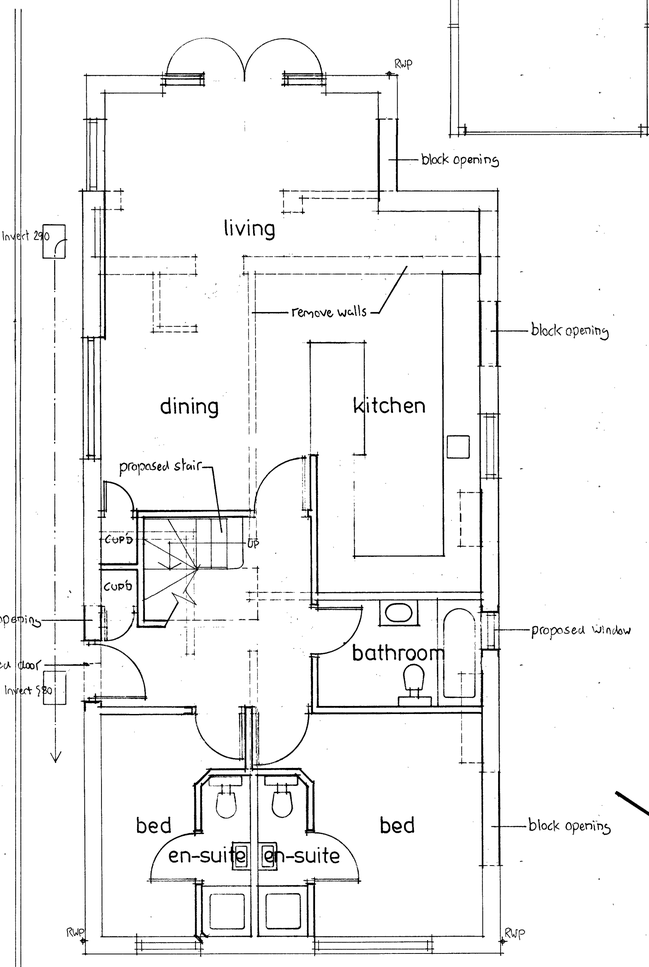

Ground Floor Plan

First Floor Plan

A1 PAPER SIZE SCALE 1:50 0 1 2 3 4 5

1:100 0 1 2 3 4 5 6 7 8 9 10

REVISIONS
REV 'B' 5.9.2024
Rear facing roof terrace and screening removed from the proposals.
South facing dormer reduced in size.
Additional rooflight shown (south elevation)
First floor layout amended.
Block Plan now shows dormer positions at No 39.
First floor clear and obscure glazing shown.
REV 'C' 27.9.2024
Rooflight positions amended.
First floor windows/rooflights glazing amended.

Do not scale from this drawing all dimensions must be checked on site. This drawing is the sole copyright of Insite Planning

Insite Planning
5 Beechwood Avenue
Brighton, East Sussex
BN1 8ED
Tel: 01273 558118
Email: insiteplanning@yahoo.co.uk

Client:

Job:
35 Lancing Park
Lancing

Proposed
Loft Conversion
and Alterations

Date: Jan 2024 Scale: 1:50, 1:100

Drawing No. 1856/2427C