A4 paper size

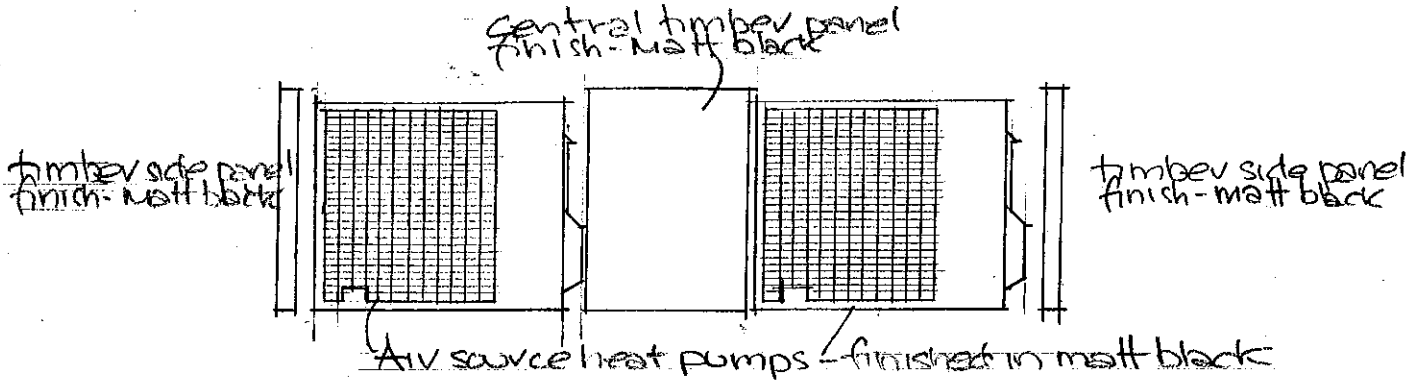

West Elevation

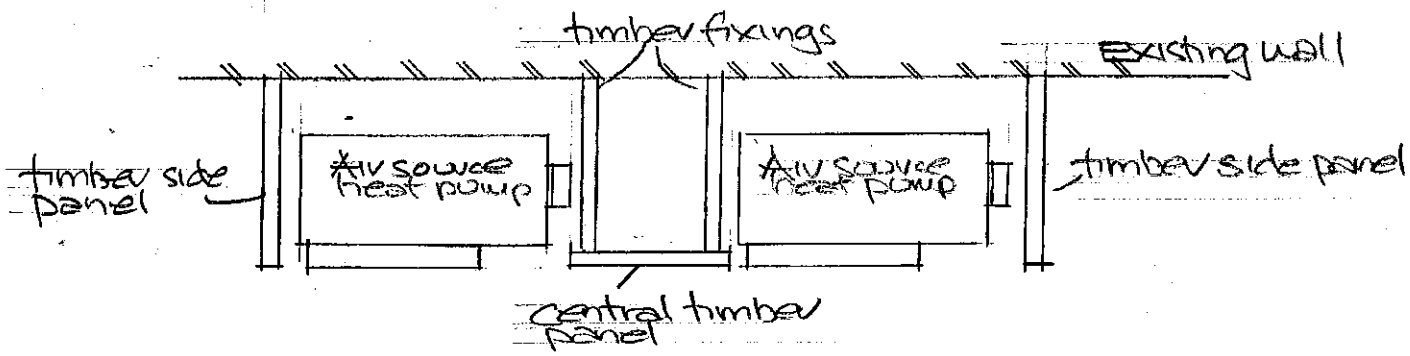

Plan View

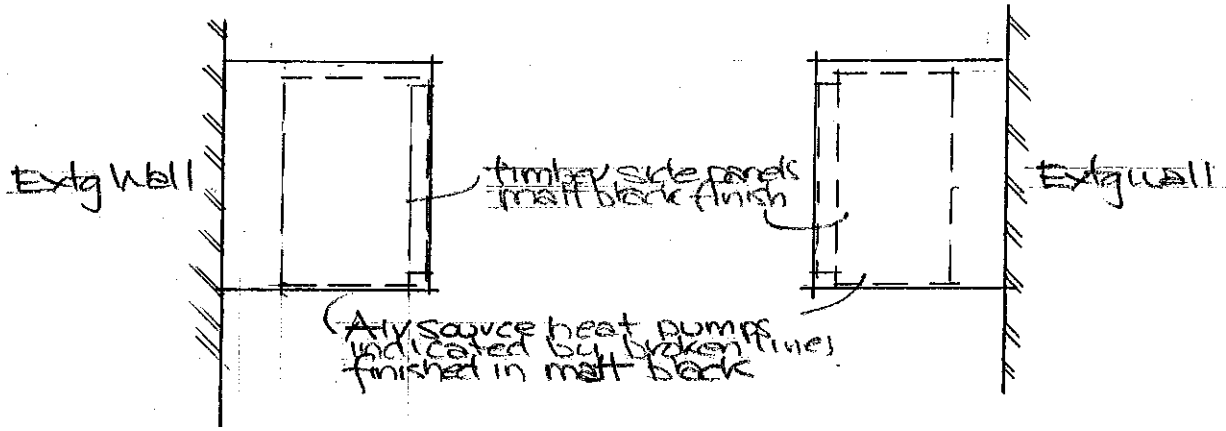

North Elevation

South Elevation

scale : 1/200

64 Ring Road
Lancing
West Sussex BN15 8SE

Drawing N: 220/601/4