A3 PAPER SIZE

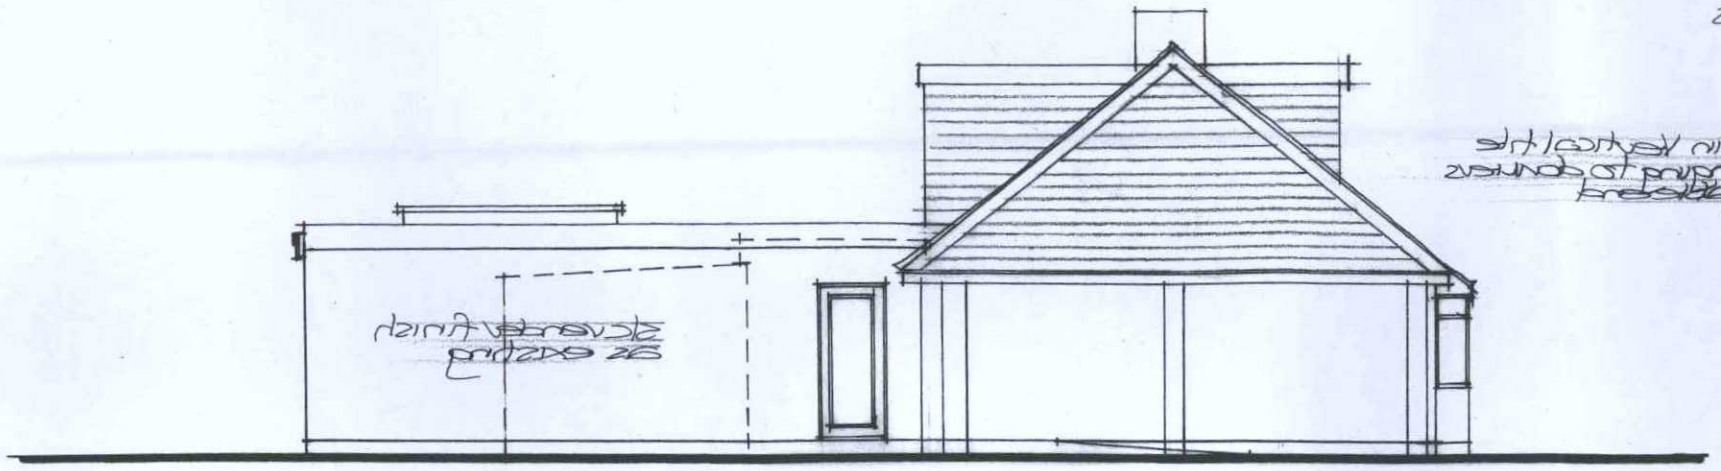

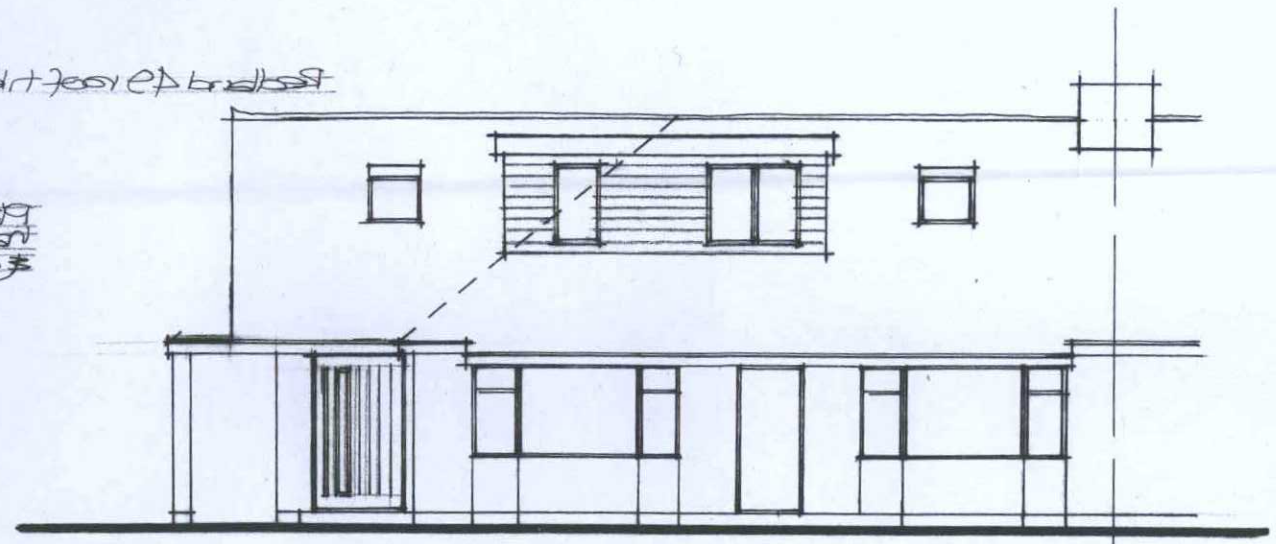

West Elevation.

South Elevation.

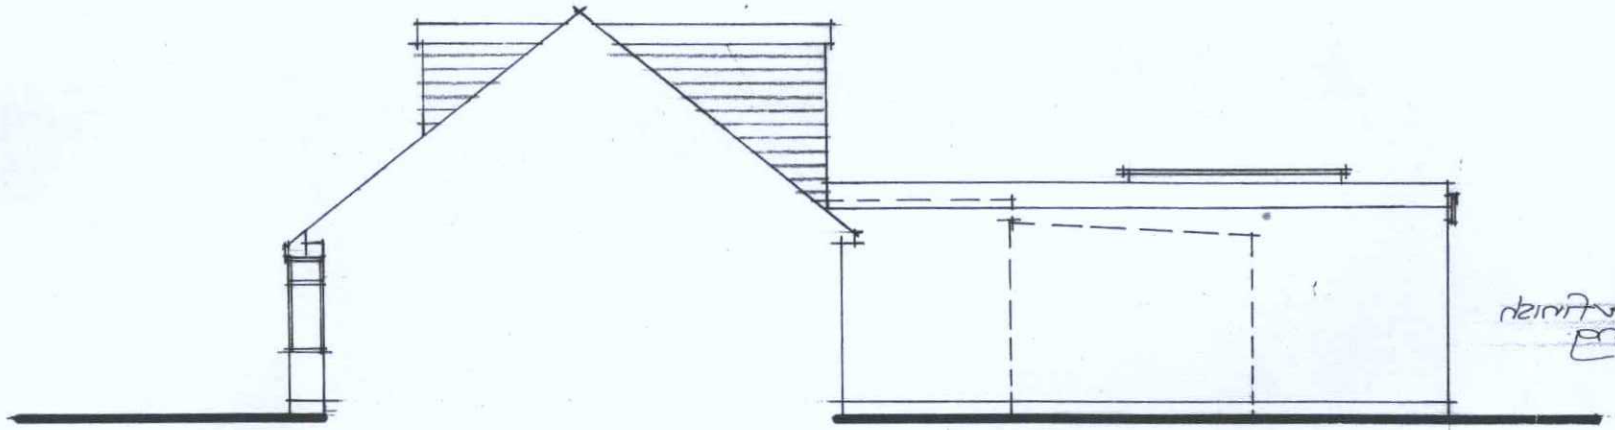

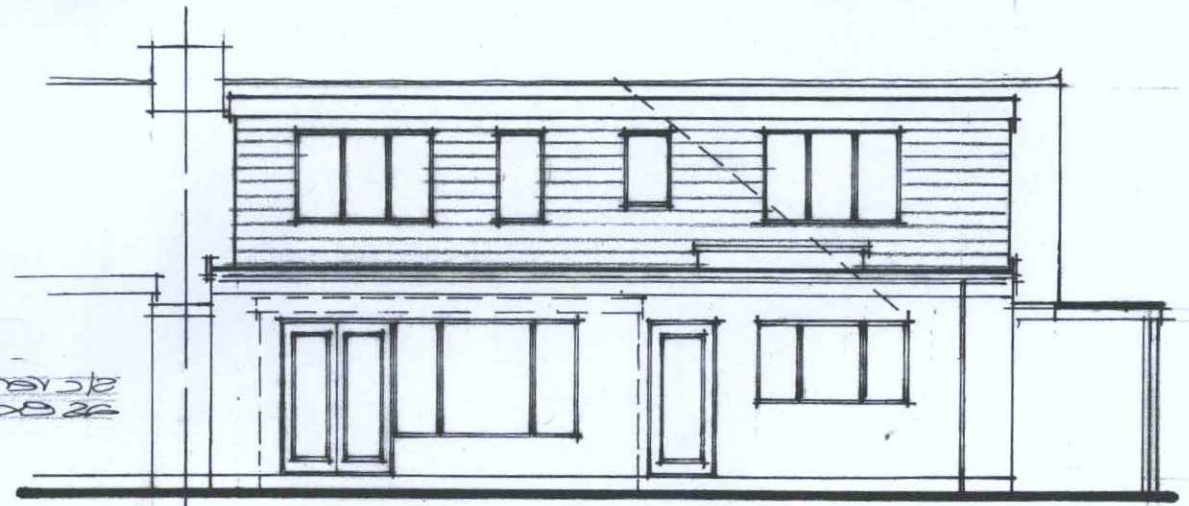

North Elevation.

East Elevation.

Proposed Elevations 1\100

A3

0 1 2 3 4 5 6 7 8 9 10

ADUR & WORTHING
PLANNING SERVICES

PLAN	AWDM\0234\17
DATE VALID	23 FEB 2017

Paul Trussler
44 Firle Road
Lancing
West Sussex
BN15 0NZ

Extensions and alterations:
2 BERRIEDALE DRIVE SOMPTING
WEST SUSSEX BN15 0LE

Drawing No. 216\5231\6