


**GROUND FLOOR (existing)**
**Scale 1:100**

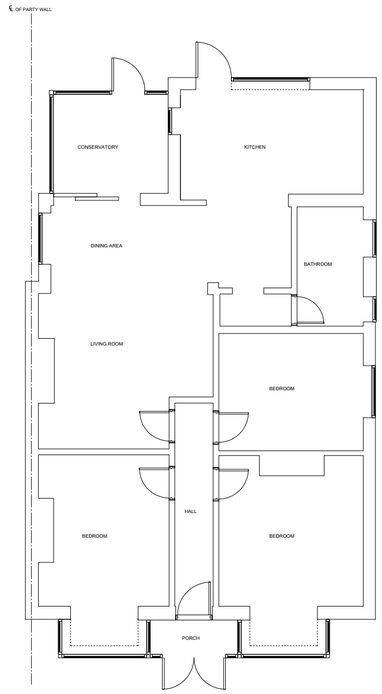


**ROOF PLAN (existing)**
**Scale 1:100**




**EAST FACING ELEVATION (existing)**
**Scale 1:100**

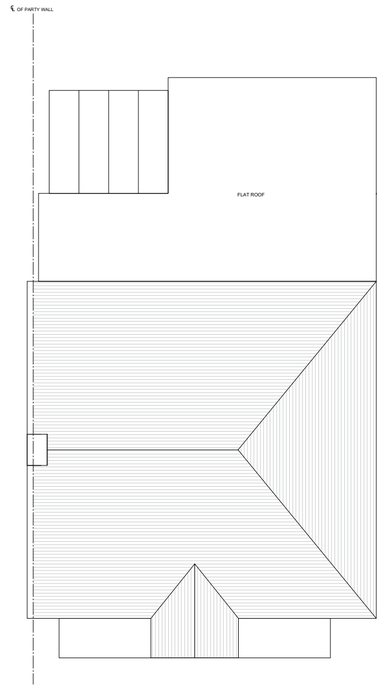


**WEST FACING ELEVATION (existing)**
**Scale 1:100**



**NORTH FACING ELEVATION (existing)**
**Scale 1:100**



**SOUTH FACING ELEVATION (existing)**
**Scale 1:100**

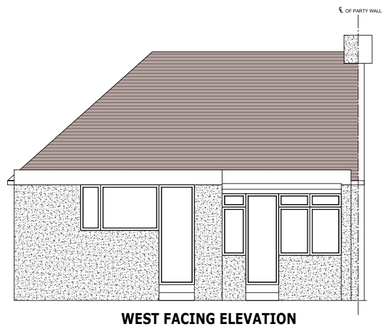


PS DESIGNS
71-75 Shelton Street, Covent Garden, London, WC2H 9JQ
Tel: +44 330 133 4585
Email: info@designsps.co.uk
www.designsps.co.uk

## NOTES RELATING TO THIS DRAWING

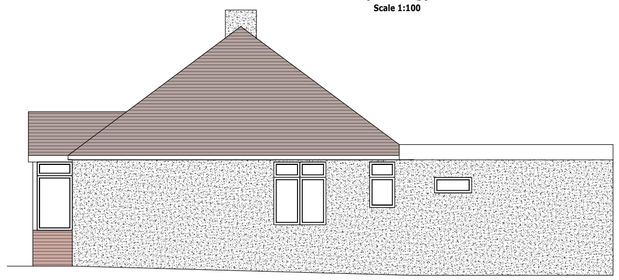ALL DIMENSIONS ARE TO BE CHECKED ON SITE PRIOR TO COMMENCEMENT OF ANY WORKS, AND ANY DISCREPANCIES REPORTED IMMEDIATELY TO THE ARCHITECT/DESIGNER.

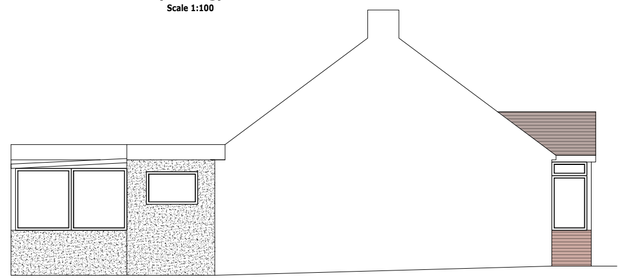THIS DRAWING IS TO BE READ IN CONJUNCTION WITH ALL OTHER DESIGN TEAM DETAILS AND SPECIFICATIONS.

DO NOT SCALE FROM DRAWINGS, EXCEPT FOR THE PURPOSES OF PLANNING ASSESSMENT.

LEGEND:

RETAINED STRUCTURE

SCALE BAR FOR 1:100

0.0m 1.0m 2.0m 3.0m 4.0m 5.0m

| Rev. | Description | By | Chkd. | Date |
|---|---|---|---|---|
| P1 | ISSUE FOR INFORMATION | SS | SS | FEB 25 |

| | |
|---|---|
| Title: | ISSUE FOR INFORMATION |
| Client: | |
| Project: | 79 ST ANDREW'S RD, WORTHING BN13 1HP |
| Drawing: | EXISTING PLANS AND ELEVATIONS |

| | | | |
|---|---|---|---|
| Drawn: | SS | Chkd: | SS |
| Drawing Status: | PLANNING ISSUE | Rev. | P1 |
| Scale: | Noted @ A2 | Date | FEB 25 |
| Job No. | PSD/2025/661 | Drawing No. | A01 |