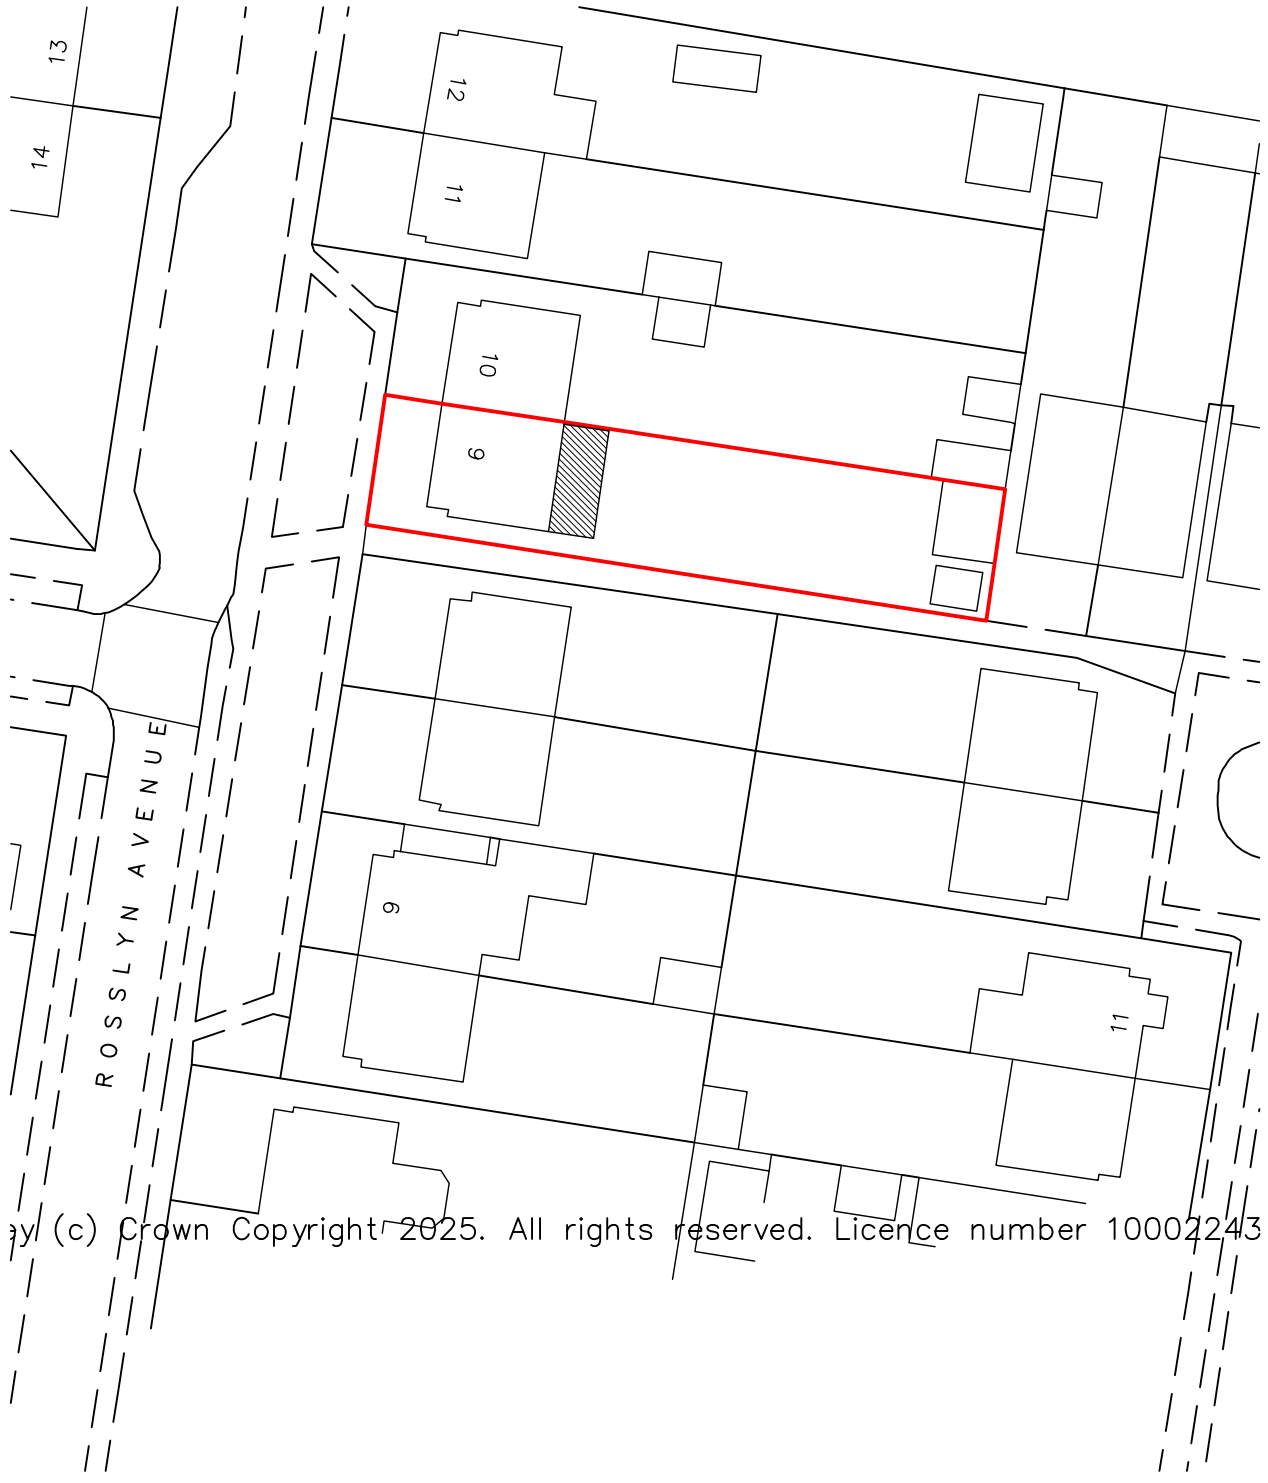

ay (c) Crown Copyright 2025. All rights reserved. Licence number 10002243

Block Plan
1:500

10m 20m 30m 40m
1:500 Scale Bar

10m 20m 30m 40m 50m
1:1250 Scale Bar

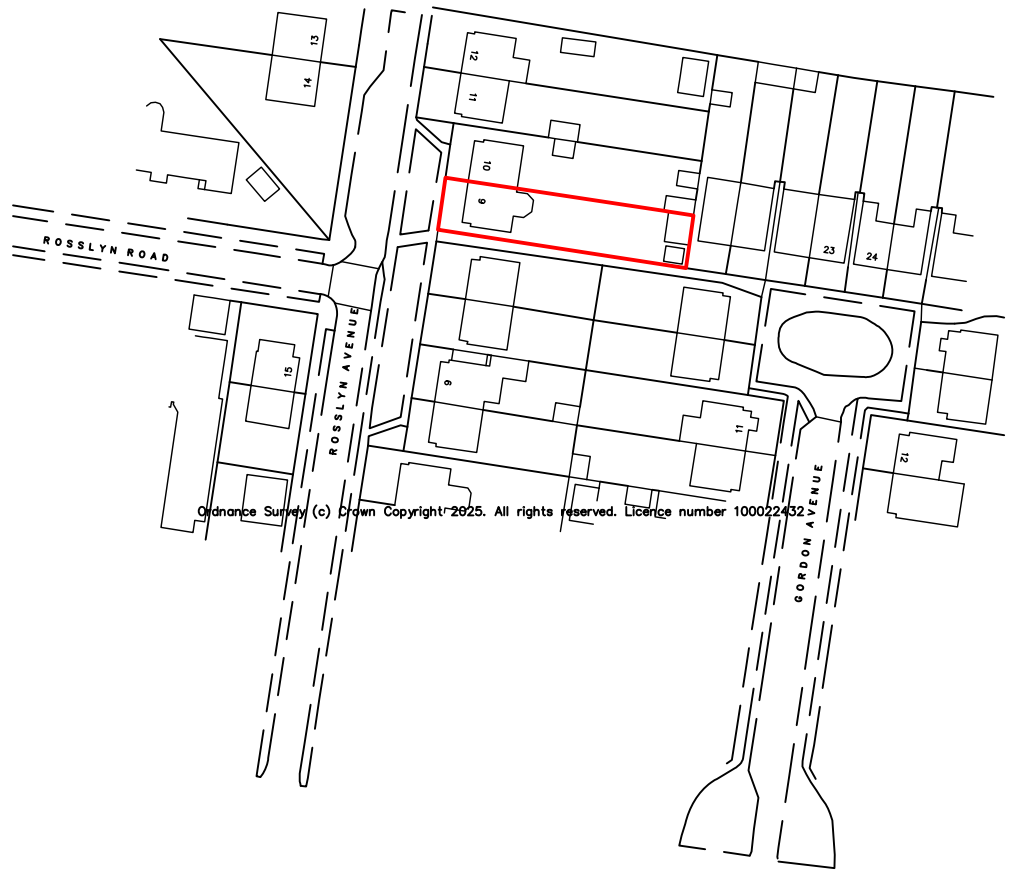

Ordnance Survey (c) Crown Copyright 2025. All rights reserved. Licence number 100022432

Location Plan
1:1250

Copyright of:
RJA Planning & Building Consultants Ltd.
9 Sea Spray Avenue
Shoreham-By-Sea
West Sussex
BN43 5PR

Tel: 01273 467297
Mob: 07971375739
Email: rex@rjapbc.co.uk

Project:
9 Rosslyn Avenue
Shoreham-By-Sea
West Sussex

Title:
Location & Block Plans

Client:
Mr and Mrs D. Wright

Scale:
1:1250, 1:500 @ A3

Date: **Drawn:**

Drg. No. 251012-Loc

Rev'n