


All work to comply with building regulations and planning consent.
Workmanship and materials to comply with British standards and code of practice.
Scaled dimensions are approximate, take exact dimensions from site.
This drawing was prepared for local authority approval and not as a working drawing.
LOCAL AUTHORITY MAY SCALE THE DRAWING
Any deviation from the drawing to be agreed with the local authority.
Any queries to be agreed prior to construction.
See seperate details for Structural engineers calculations.

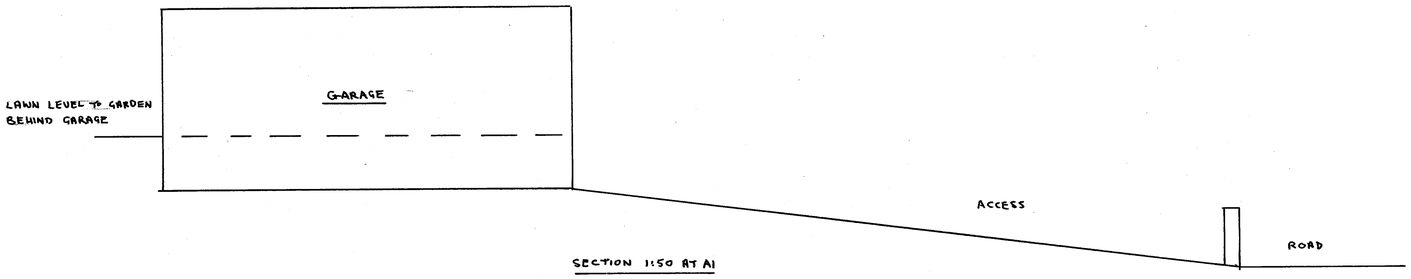


SECTION 1:50 AT A1

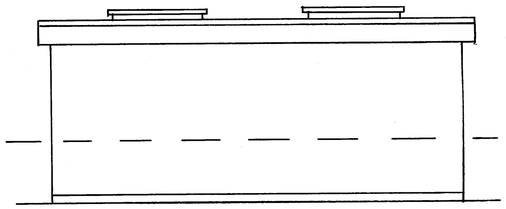


SIDE ELEVATION (SOUTH) 1:50 AT A1

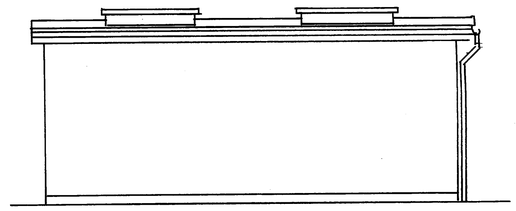


SIDE ELEVATION (NORTH) 1:50 AT A1

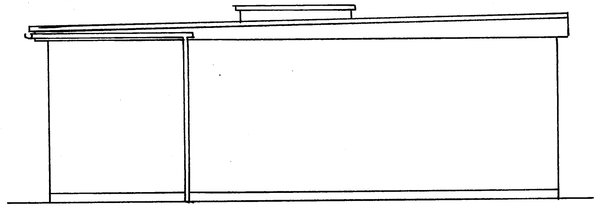


REAR ELEVATION (EAST) 1:50 AT A1

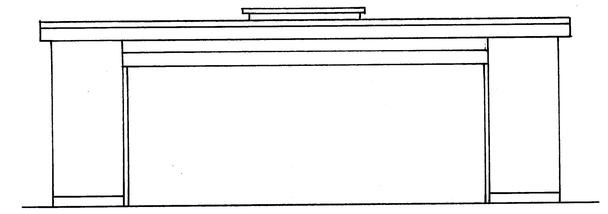

FRONT ELEVATION (WEST) 1:50 AT A1

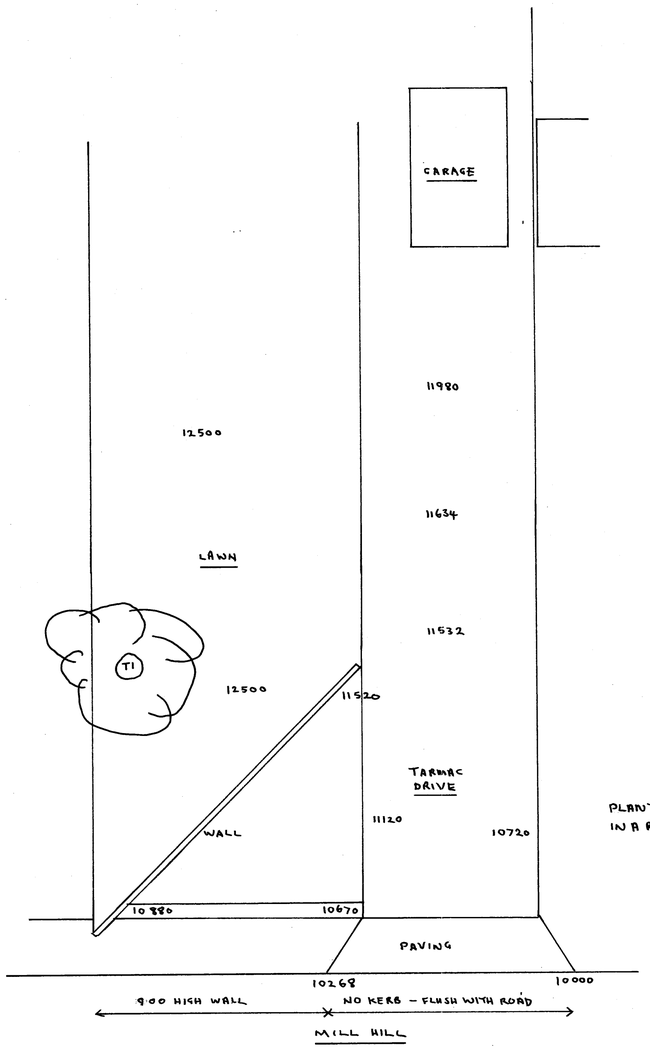

EXISTING PLAN 1:100 AT A1

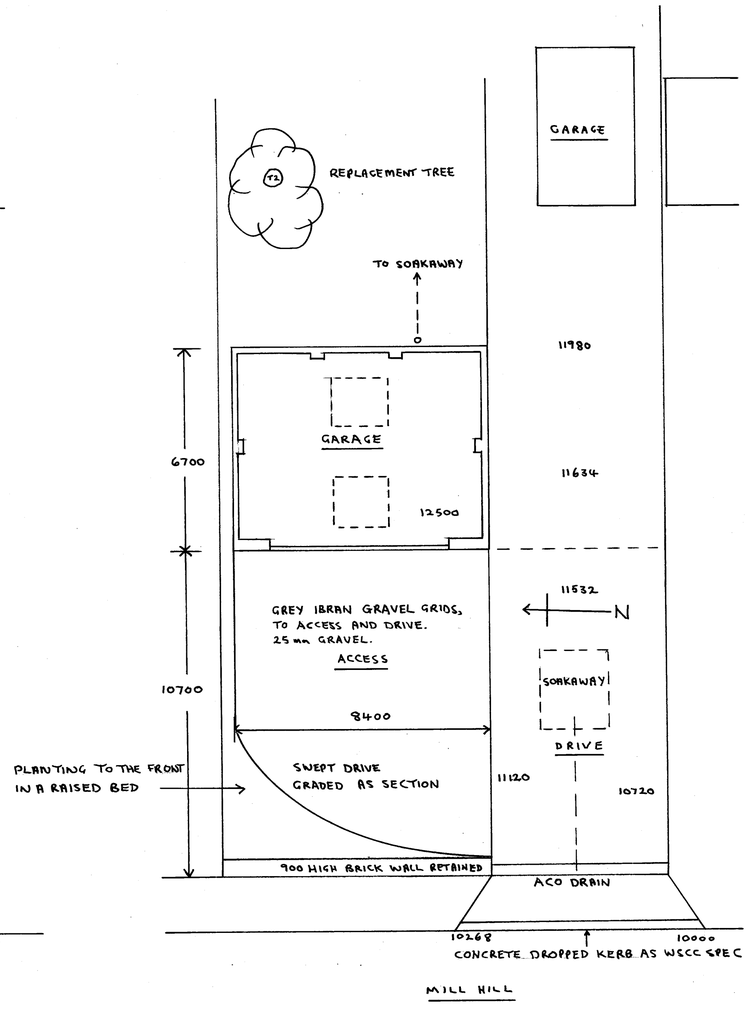

PROPOSED PLAN 1:100 AT A1

0 1 2 4 6 8 10
1:50
1:100
0 1 2 3 4 5

Tony Standing Designs
Drawing for Domestic Extensions

Title	PROPOSED GARAGE AT 4 MILL HILL, SHOREHAM BY SEA. BN43 5TH.				
Client	MR. L. CATTELL.				
Drawn By: TS Date MARCH 25		Drawing Revision	C1180-1 F GAJ	Scale	AS SHOWN
Mr A J G Standing 4 Coombe Road, Steyning BN44 3LF		Phone: 01903 814151 / 07595 277995			

Sheet Size A1