


Existing First Floor Plan

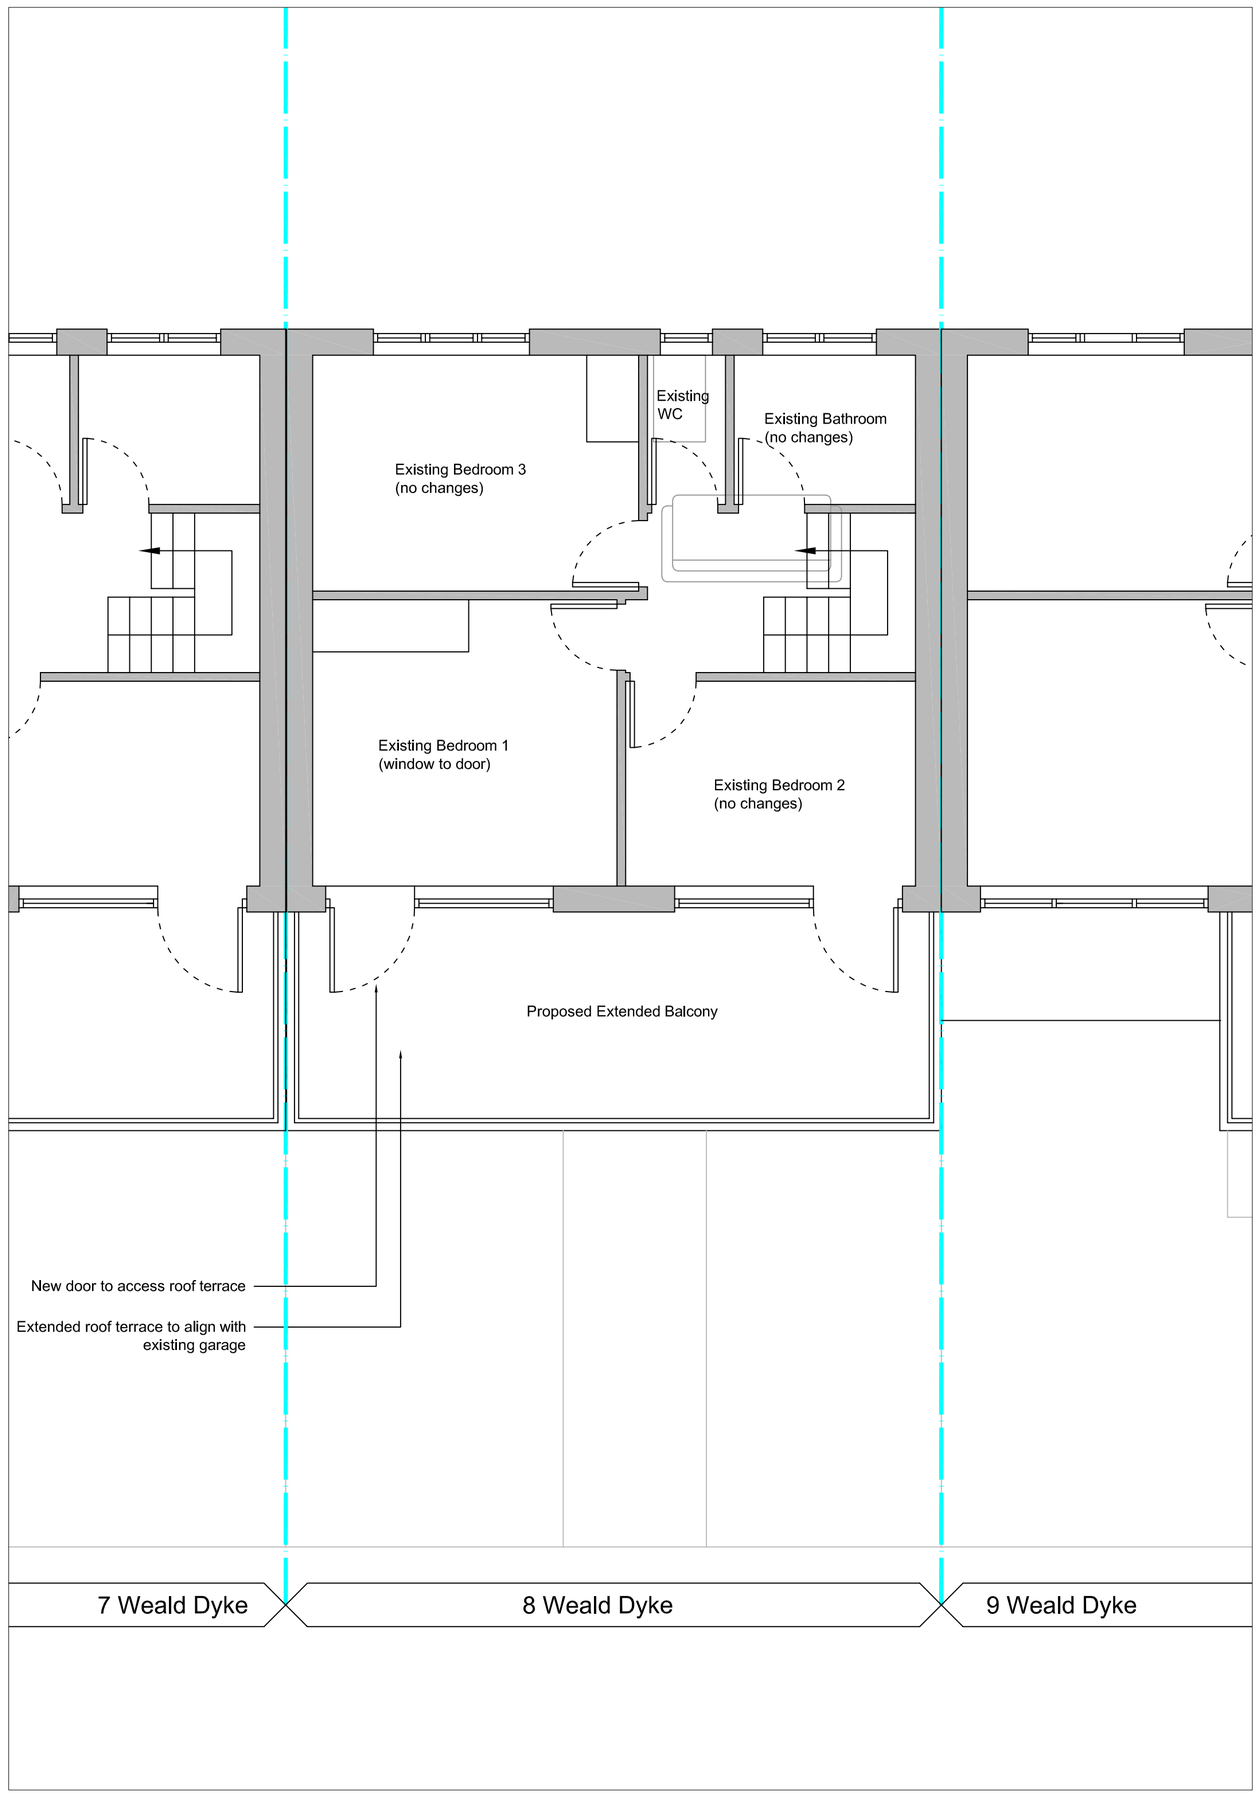

Proposed First Floor Plan

8 Weald Dyke
Existing & Proposed; First Floor Plans
Drawing_SK_011_RevA
Scale 1:50 @ A1