



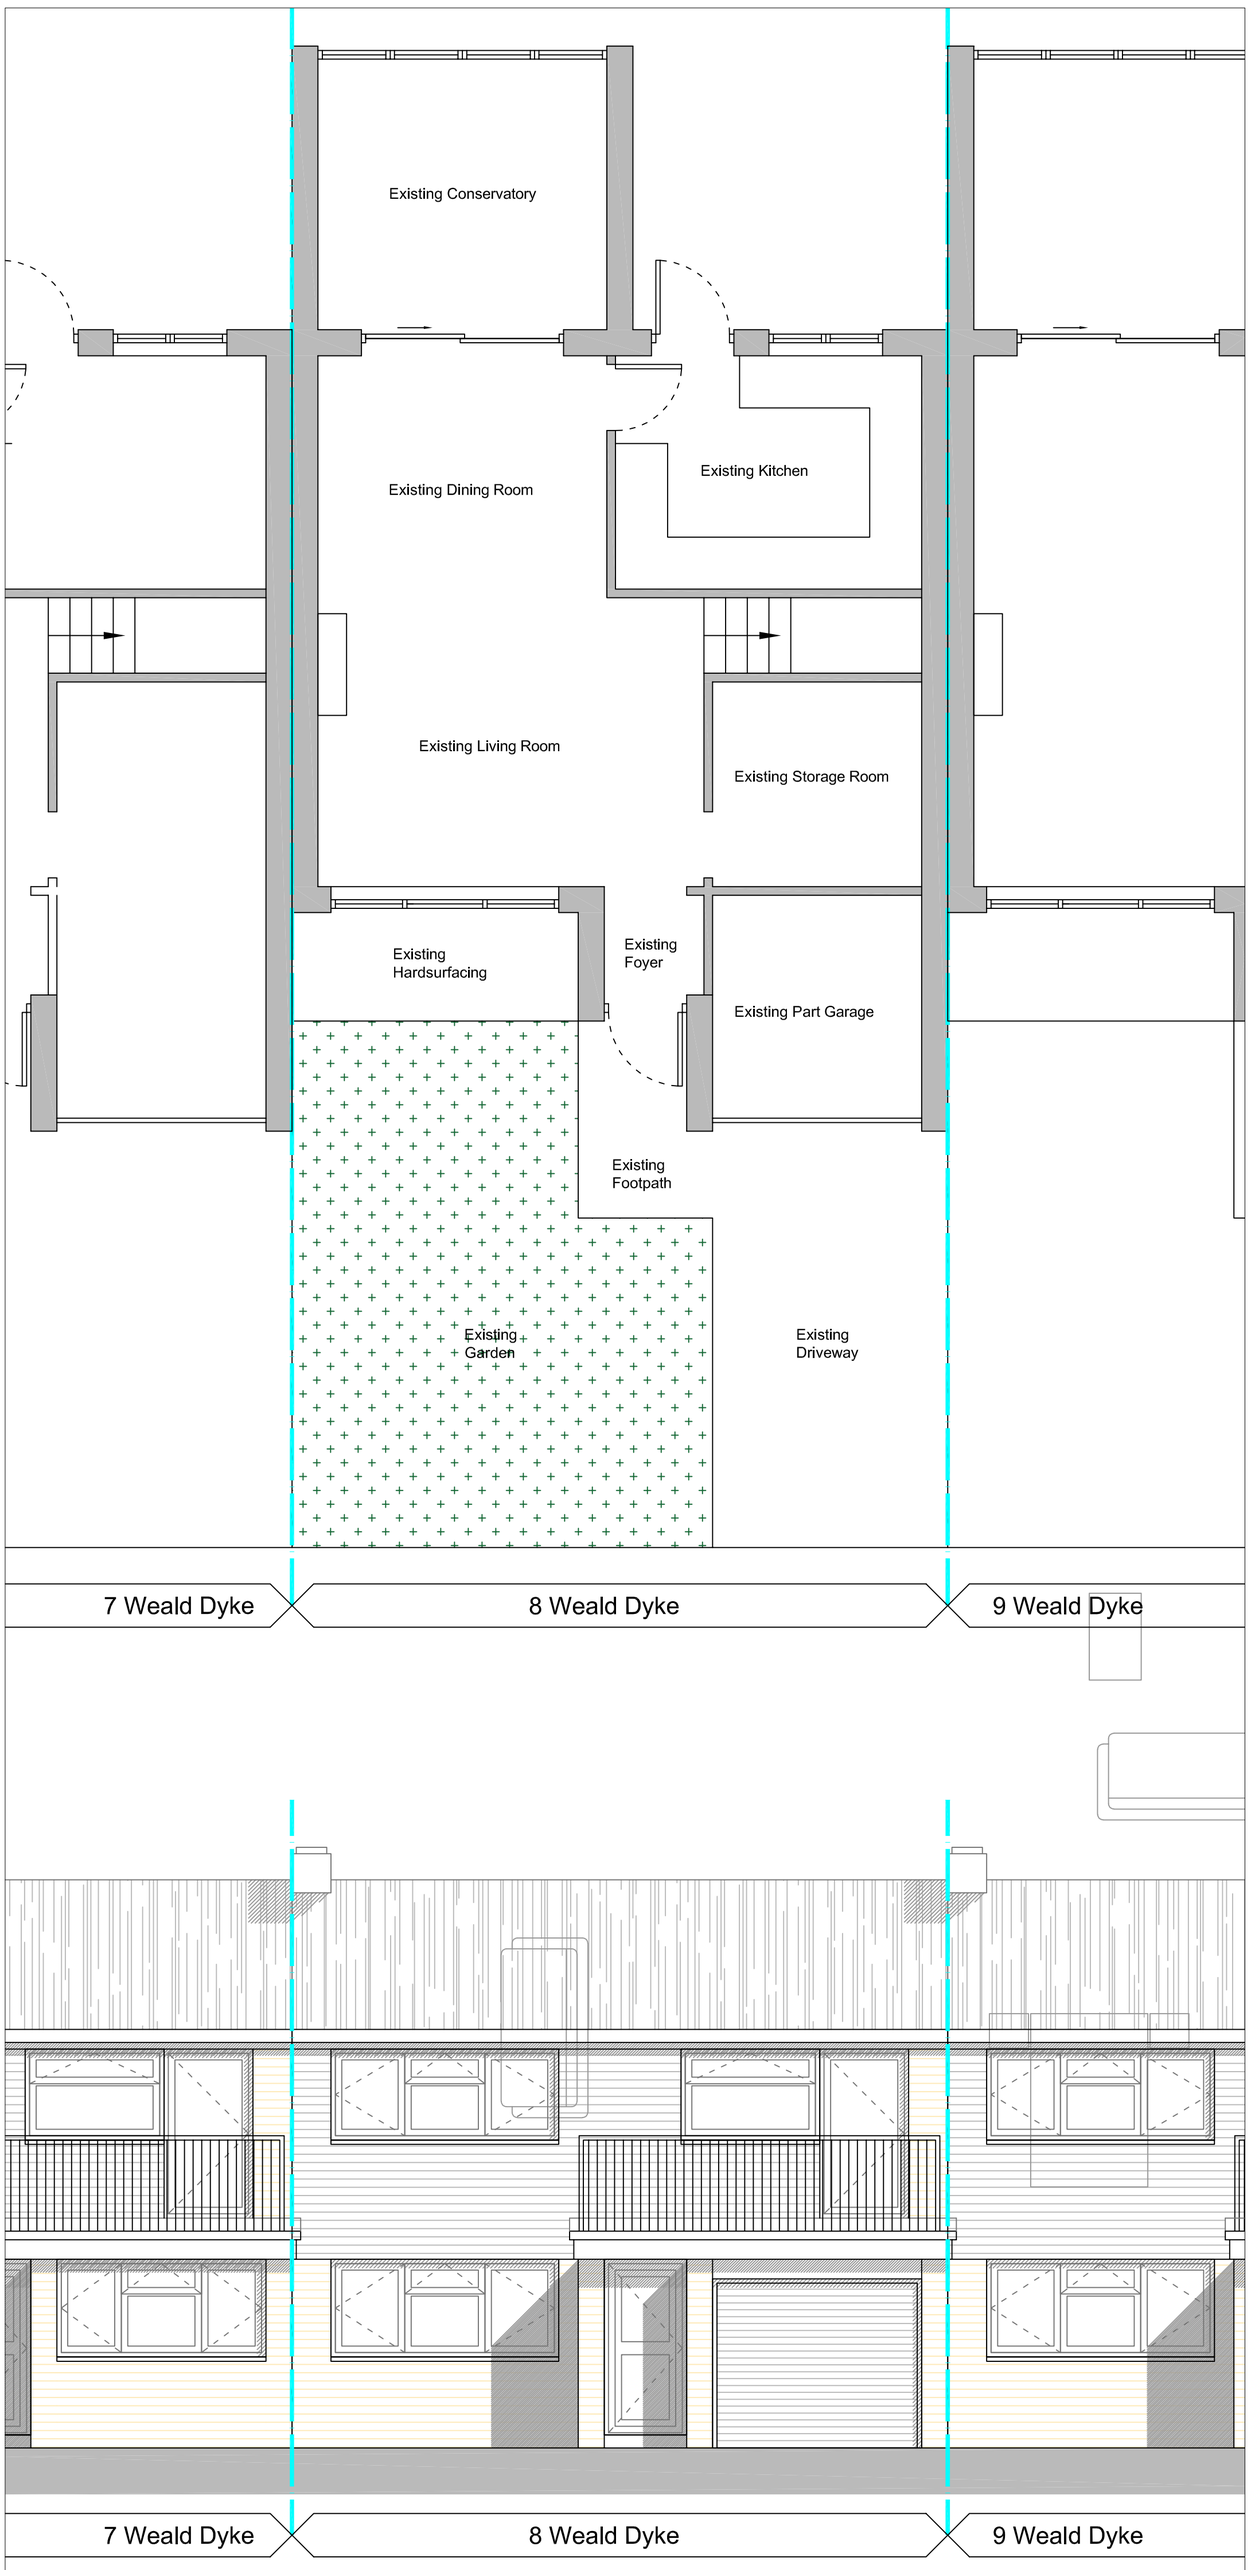

Existing Plan & Front Elevation

Proposed Plan & Front Elevation

8 Weald Dyke
Existing & Proposed; Ground Floor Plans & Front Elevations
Drawing_SK_010_RevA
Scale 1:50 @ A1

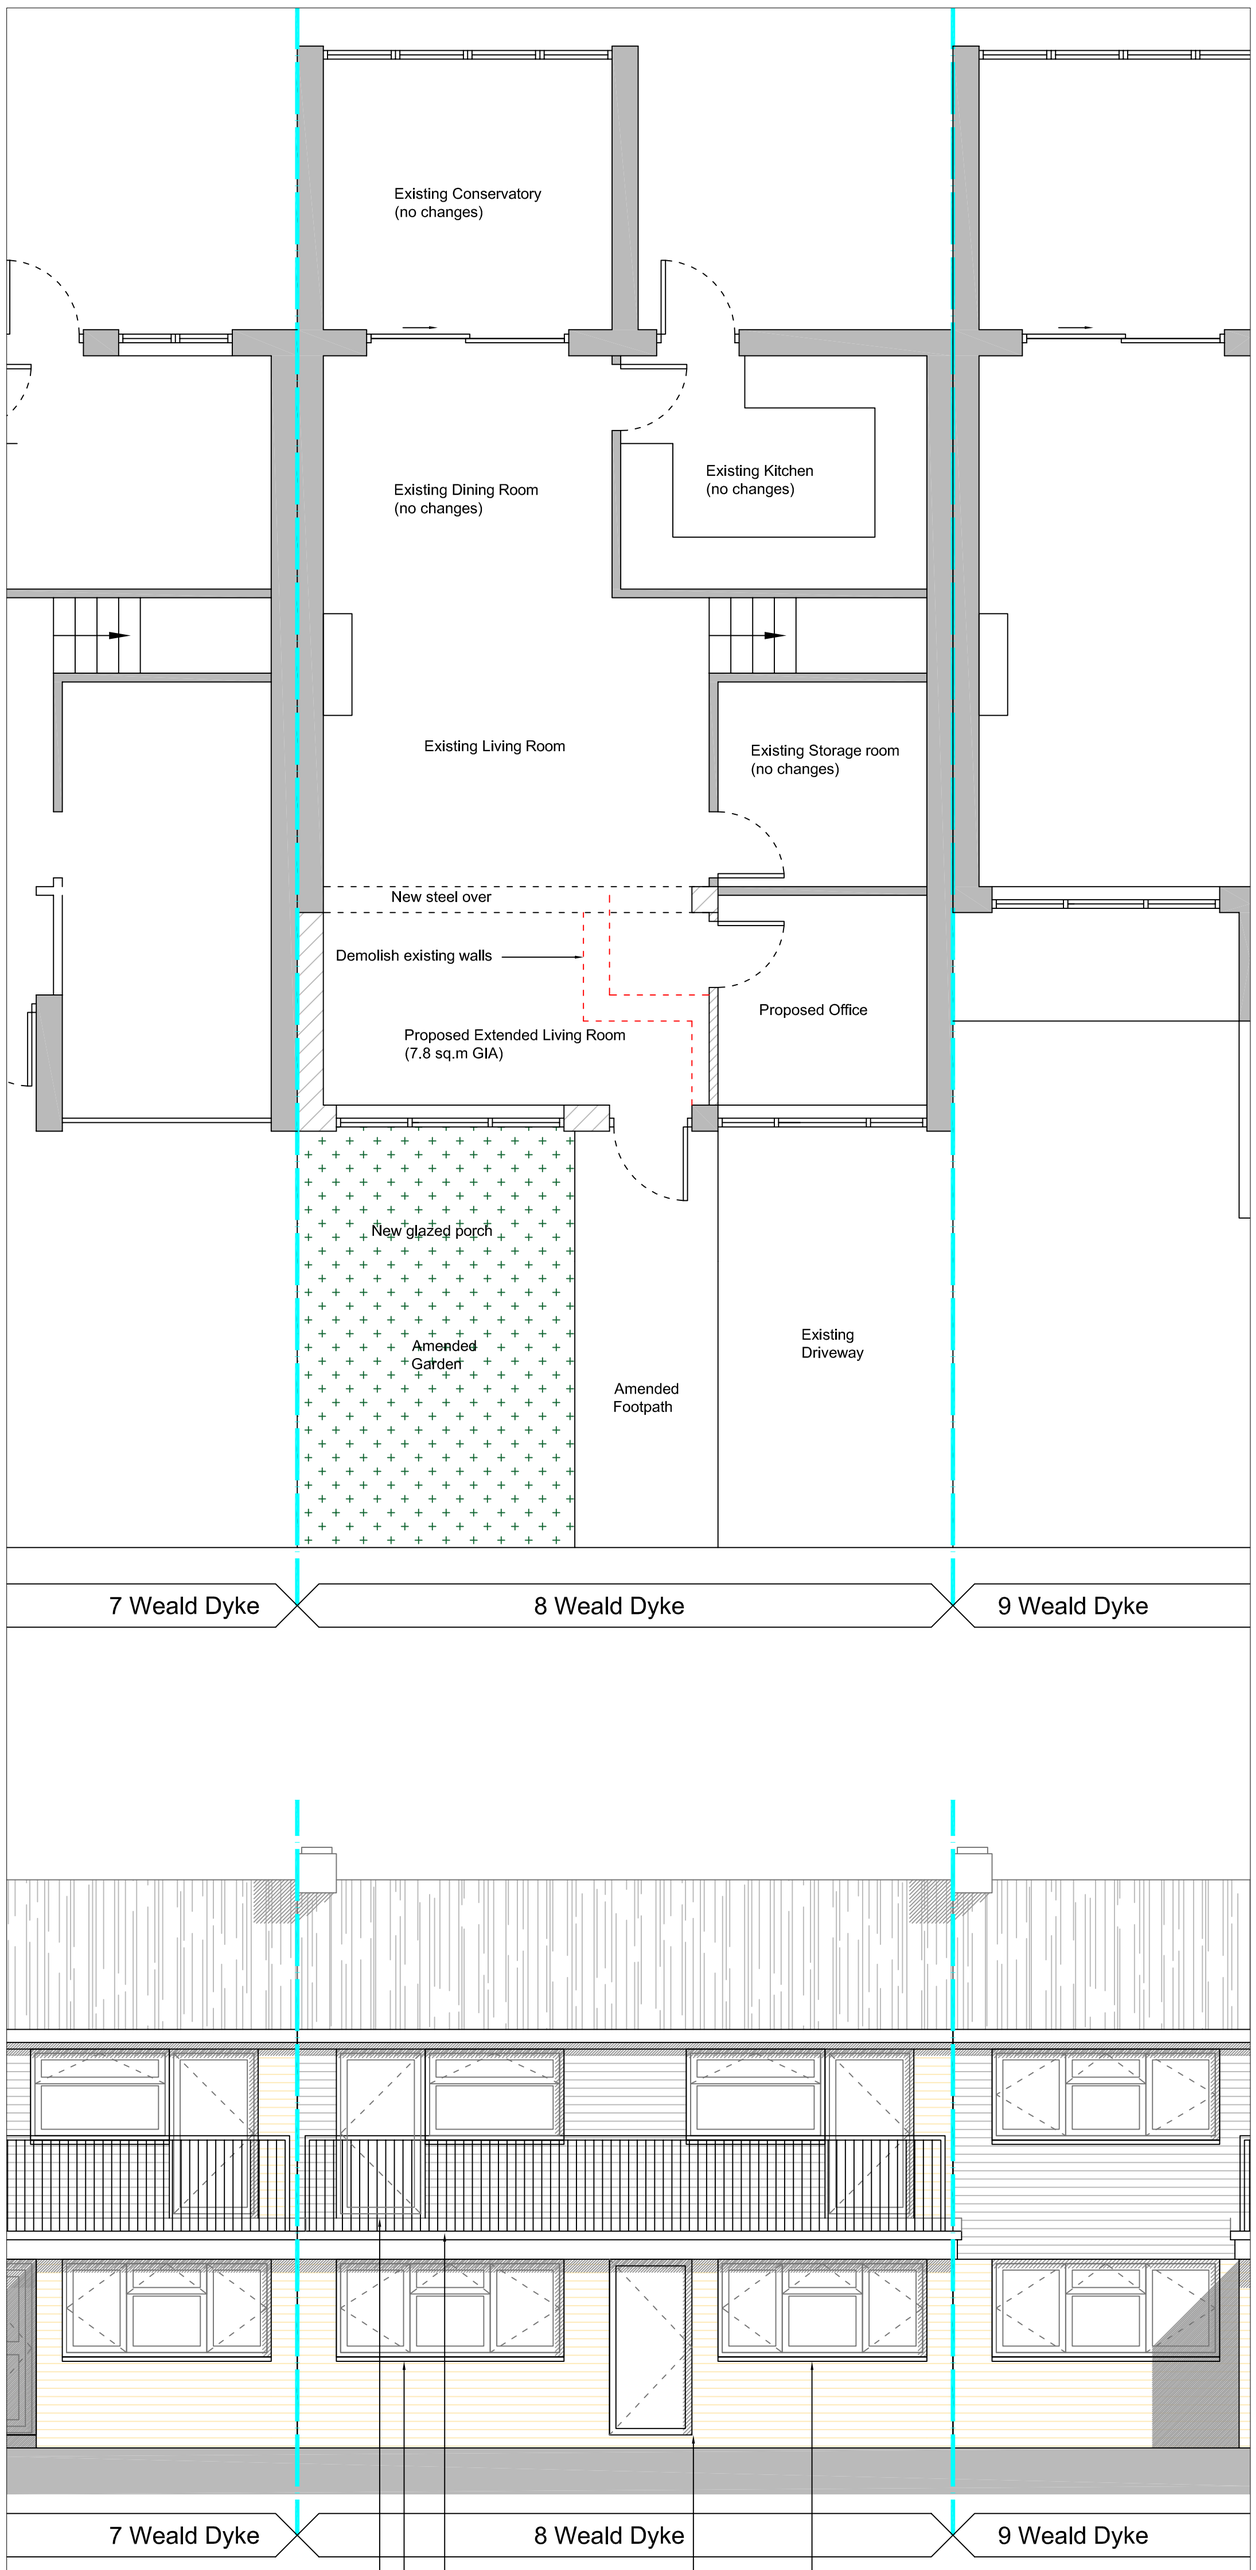