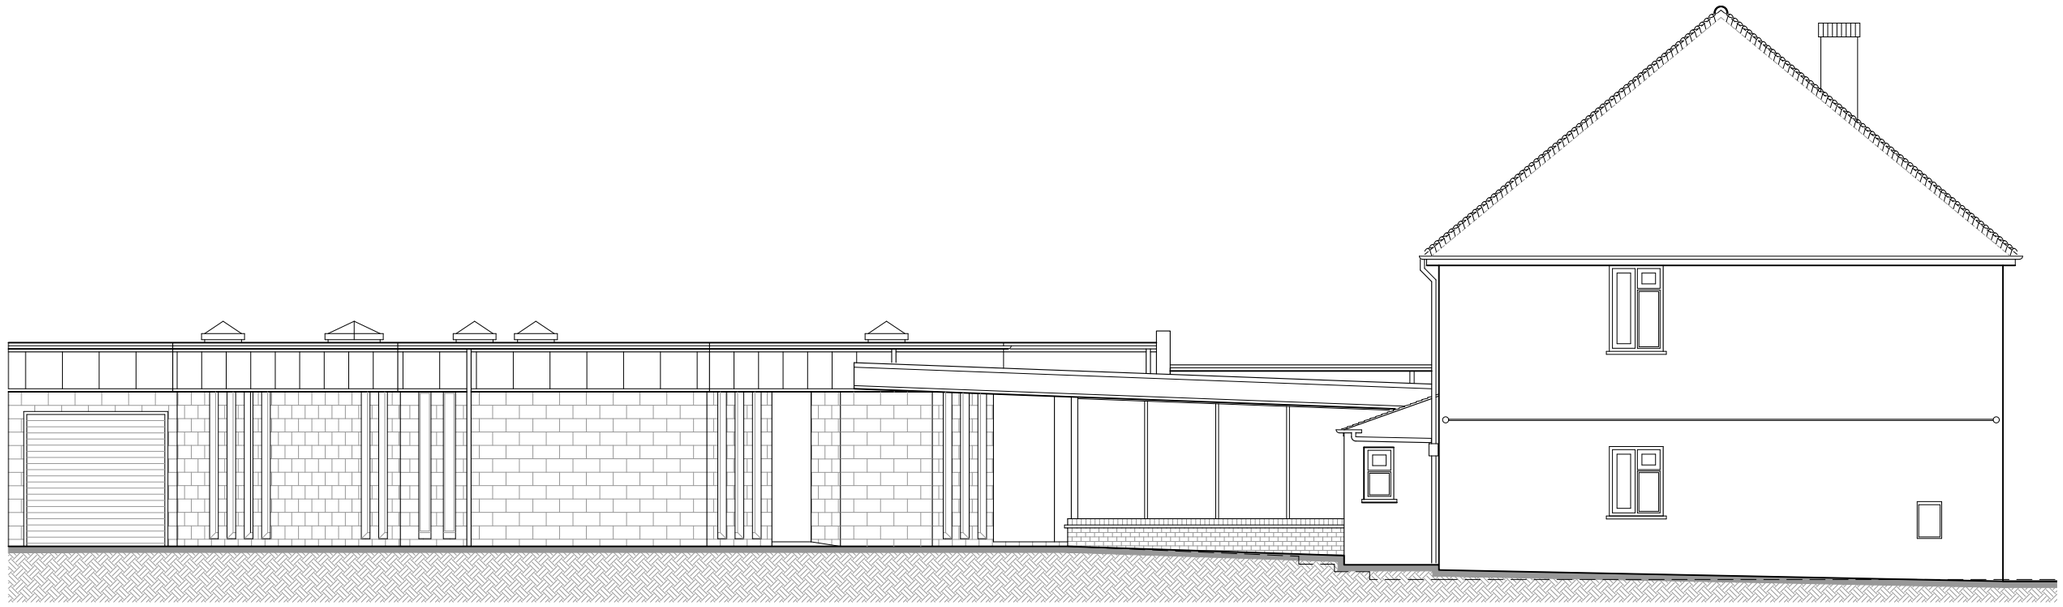

SOUTH (SIDE) ELEVATION
1:100



EAST (STREET) ELEVATION
1:100



WEST (REAR) ELEVATION
1:100



EXISTING PHOTOGRAPH

SCALE 0 10m

REV	DATE	DESCRIPTION	INITIAL
B	18/06/2021	Planning update	JC
A	11/05/2021	Planning update	JC

CHECK ALL DIMENSIONS ON SITE
DO NOT SCALE OFF DRAWING
NOT FOR CONSTRUCTION
DRAWING FOR PLANNING PURPOSES ONLY

REVISION:

NOTES:

CLIENT:
H D Tribe Ltd

DESCRIPTION:
Lancing Office
Existing Elevations

RATHBONE • MILLER
architecture & project management
First Floor, 39 High Street,
Steyning, West Sussex, BN44 3YE
Telephone: 01903 879873

SCALE:	DATE:	DRAWN:	PROJECT:	DRAWING NUMBER:	REVISION:
1:100@ A3	Apr 2021	JC	Proposed Alterations 26-28 South Street, Lancing BN15 8AG	21467 - 112	B

© Copyright RATHBONE MILLER LIMITED