

Site Address:

33 SPRINGATE RD,
SOUTHWICK,
BRIGHTON,
BN42 4LF

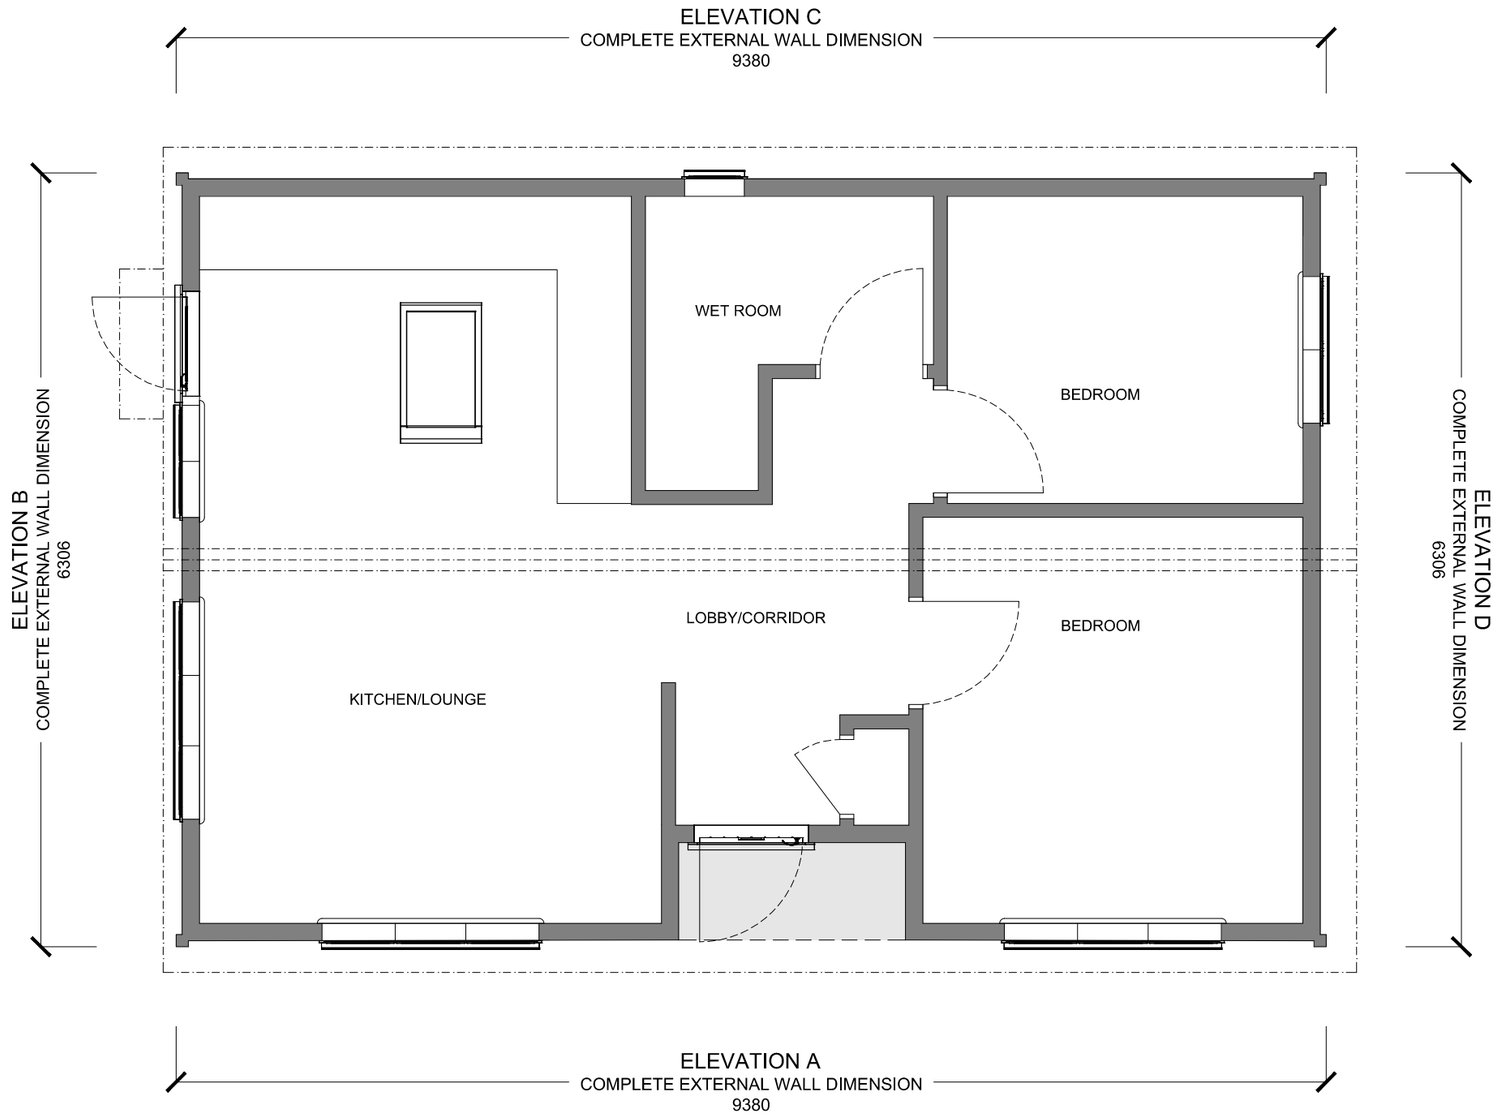

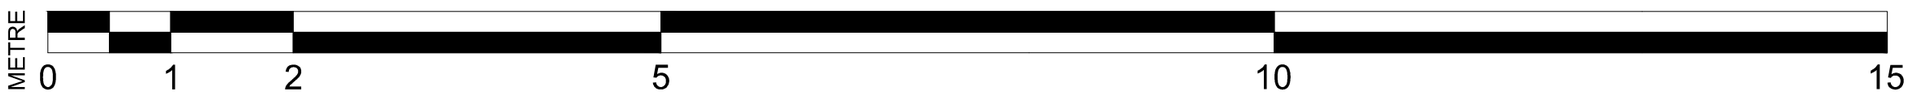

ADDRESS
HOMELODGE BUILDINGS LTD.
UNIT 2, BEECHES INDUSTRIAL PARK, LITTLETON ROAD,
CRAWLEY, WINCHESTER,
SO21 2QD

TEL: 01962 881 480

INFO

WRITTEN DIMENSIONS ARE IN ALL CASES TO BE PREFERRED TO SCALED DIMENSIONS. CONTRACTORS, SUB-CONTRACTORS AND SUPPLIERS MUST VERIFY ALL DIMENSIONS ON SITE.

***FURNITURE IS SHOWN FOR THE PURPOSE OF ILLUSTRATION ONLY, UNLESS OTHERWISE NOTED.**

homelodge
a unique solution for space

Drawn by :

Client :
MR AND MRS WOODRUP

Drawing Title :
PL PLAN

Scale :
1:50 @ A3

Date :
04 April 2018 10:49:18

Drawing Reference :
2716.18 - HTB - PLPL

Revision Number : 1