

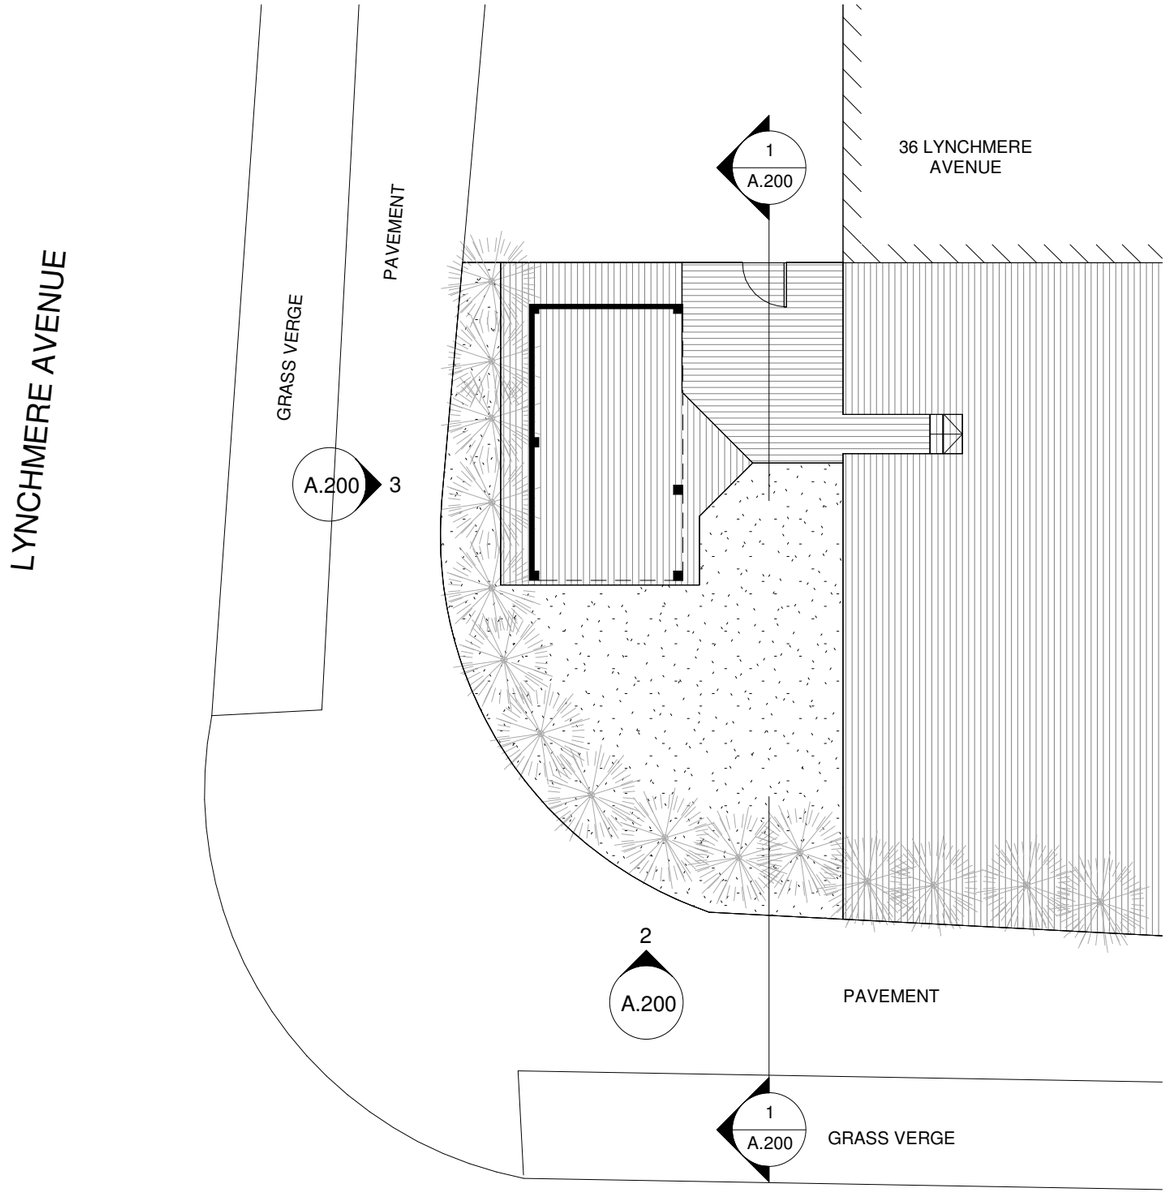



1 GROUND FLOOR
1 : 100

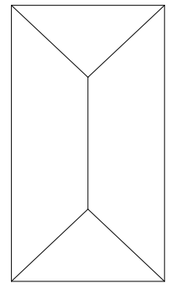

2 ROOF PLAN
1 : 100

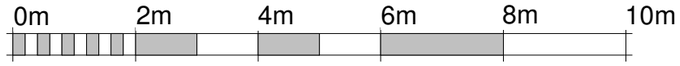

VISUAL SCALE 1:100 @ A3

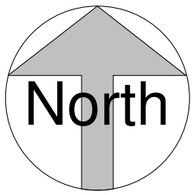

KRONA DESIGN
ARCHITECTURAL DESIGN & DRAFTING
4 Union Place | Worthing | BN11 1LG
info@kronadesign.co.uk | kronadesign.co.uk
Tel: 01903 256150 Mob: 07827 994111

PROJECT
Replacement Outbuilding

ADDRESS
36 Lynchmere Avenue
Lancing
West Sussex

TITLE
Existing Plans

CLIENT
Adam Cole

DRAWN	STATUS	DATE
JLB	Planning	18/01/23

SCALE (@ A3)	PROJECT NUMBER
1 : 100	KD.1412

DRAWING NUMBER	REV
A.100	

© KRONA DESIGN