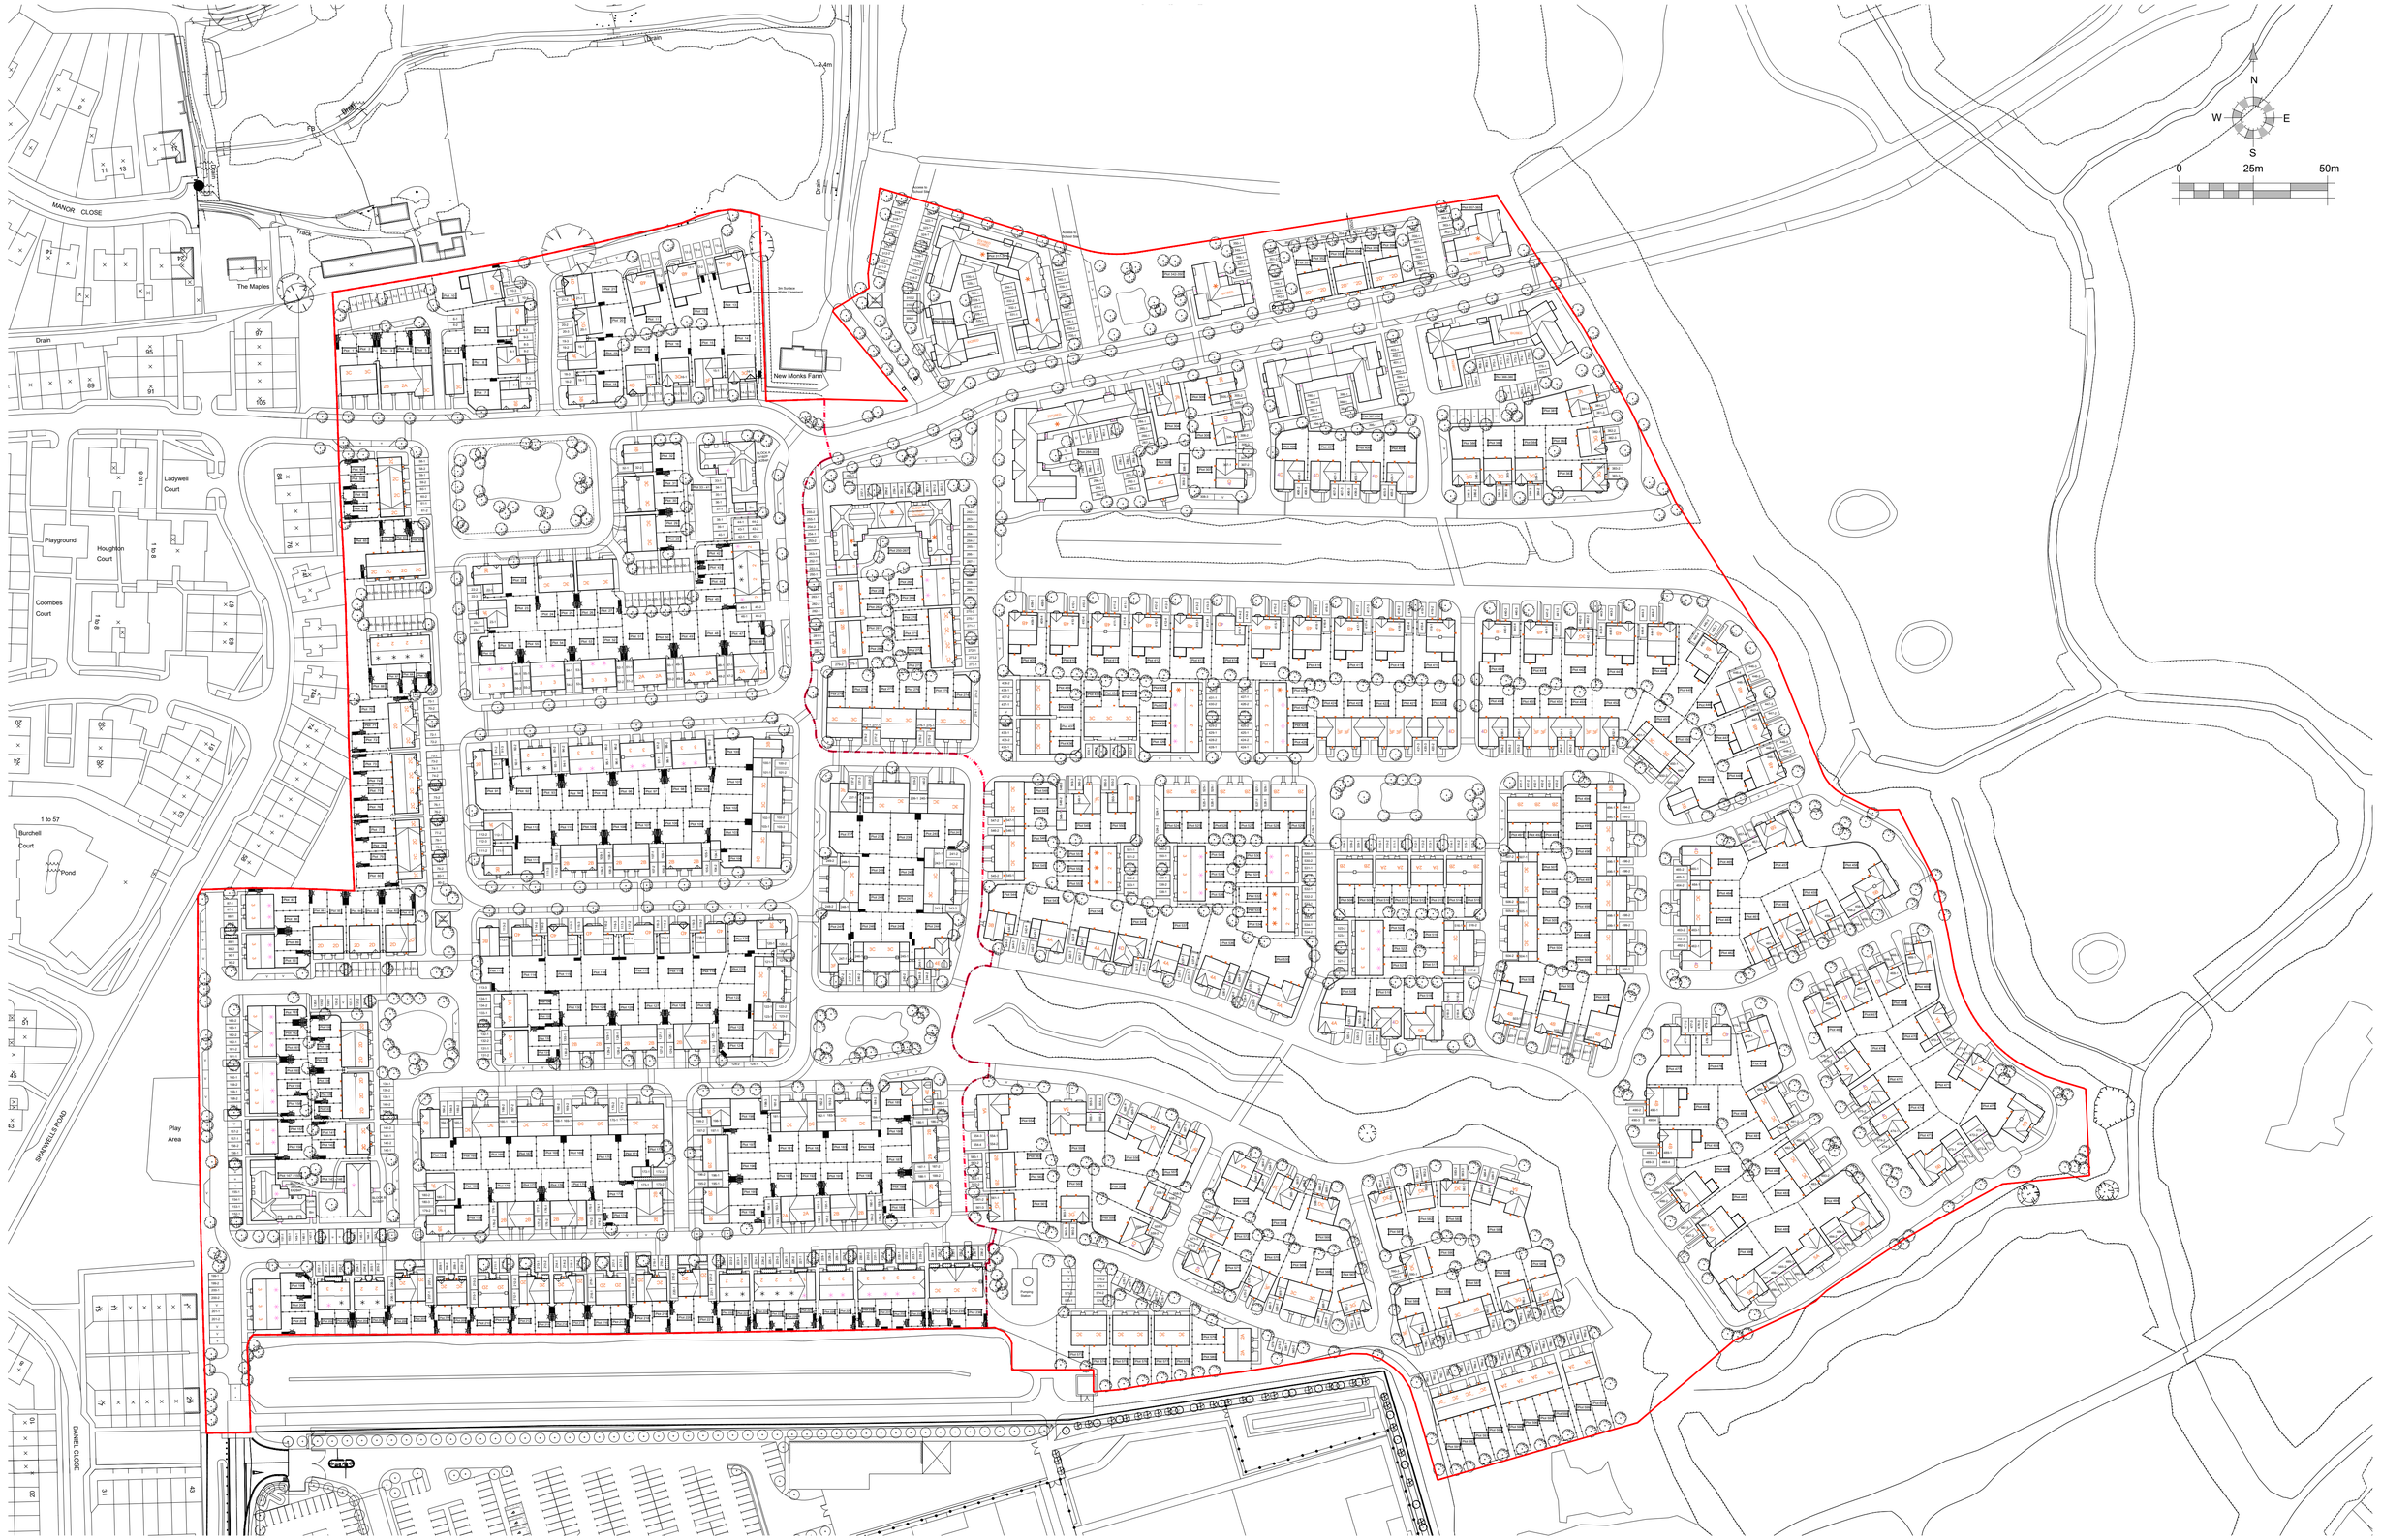

PLANNING

REV.	DATE	REVISIONS:
A	25.09.2017	Phase 1 Eastern Boundary added
B	16.11.2017	Layout updated to address Planning Officer comments. LV
C	29.11.2017	Layout updated following clients comments.
D	30.11.2017	Plots 17,20 & 21 switched to type 4D, garages added to plots 184 & 244.
E	30.11.2017	Plots 15 & 20 amended.
F	05.12.2017	Minor carriageway changes.
G	09.01.2017	Minor carriageway changes & tracking added
H	10.01.2017	Trees moved out of service margin & footpath added next to plots 119-123
J	11.01.2017	Bund and access road at the south of phase 1 updated
K	05.02.2018	Plot numbers updated (316 - 318)
L	08.03.18	Layout updated to suit Planners and Client comments. Phase 1 plot numbers amended. BH
M	19.04.18	Layout updated to suit Planners and Client comments.
N	04.09.18	Layout updated to suit Client comments. BH
P	04.10.18	Layout updated to suit Client comments. BH
Q	10.03.20	Plot 6 amended to detached 3 bed house. BH

© COPYRIGHT EXISTS ON THE DESIGNS AND INFORMATION SHOWN ON THIS DRAWING

This drawing may be scaled or cross referenced to the scale bar for planning application purposes only. Do not scale for any other purpose, use figured dimensions only. Subject to site survey and all necessary consents. All dimensions to be checked by user and any discrepancies, errors or omissions to be reported to the Architect before work commences. This drawing is to be read in conjunction with all other relevant materials.

CLIENT:	CALA Homes	PROJECT:	New Monks Farm, Lancing
SCALE:	1:1000 (A1 ORIGINAL)	DRAWING:	Master Plan
DRAWN: L.V DATE: 12.08.16	16019	P101	Q

Broadmede House
Farnham Business Park
Weydon Lane
Farnham, Surrey
GU9 8QT
Tel. 01252 267878
name.surname@osp architecture.com
www.osparchitecture.com

OSP ARCHITECTURE
O'KEEFE SCANLON LIMITED