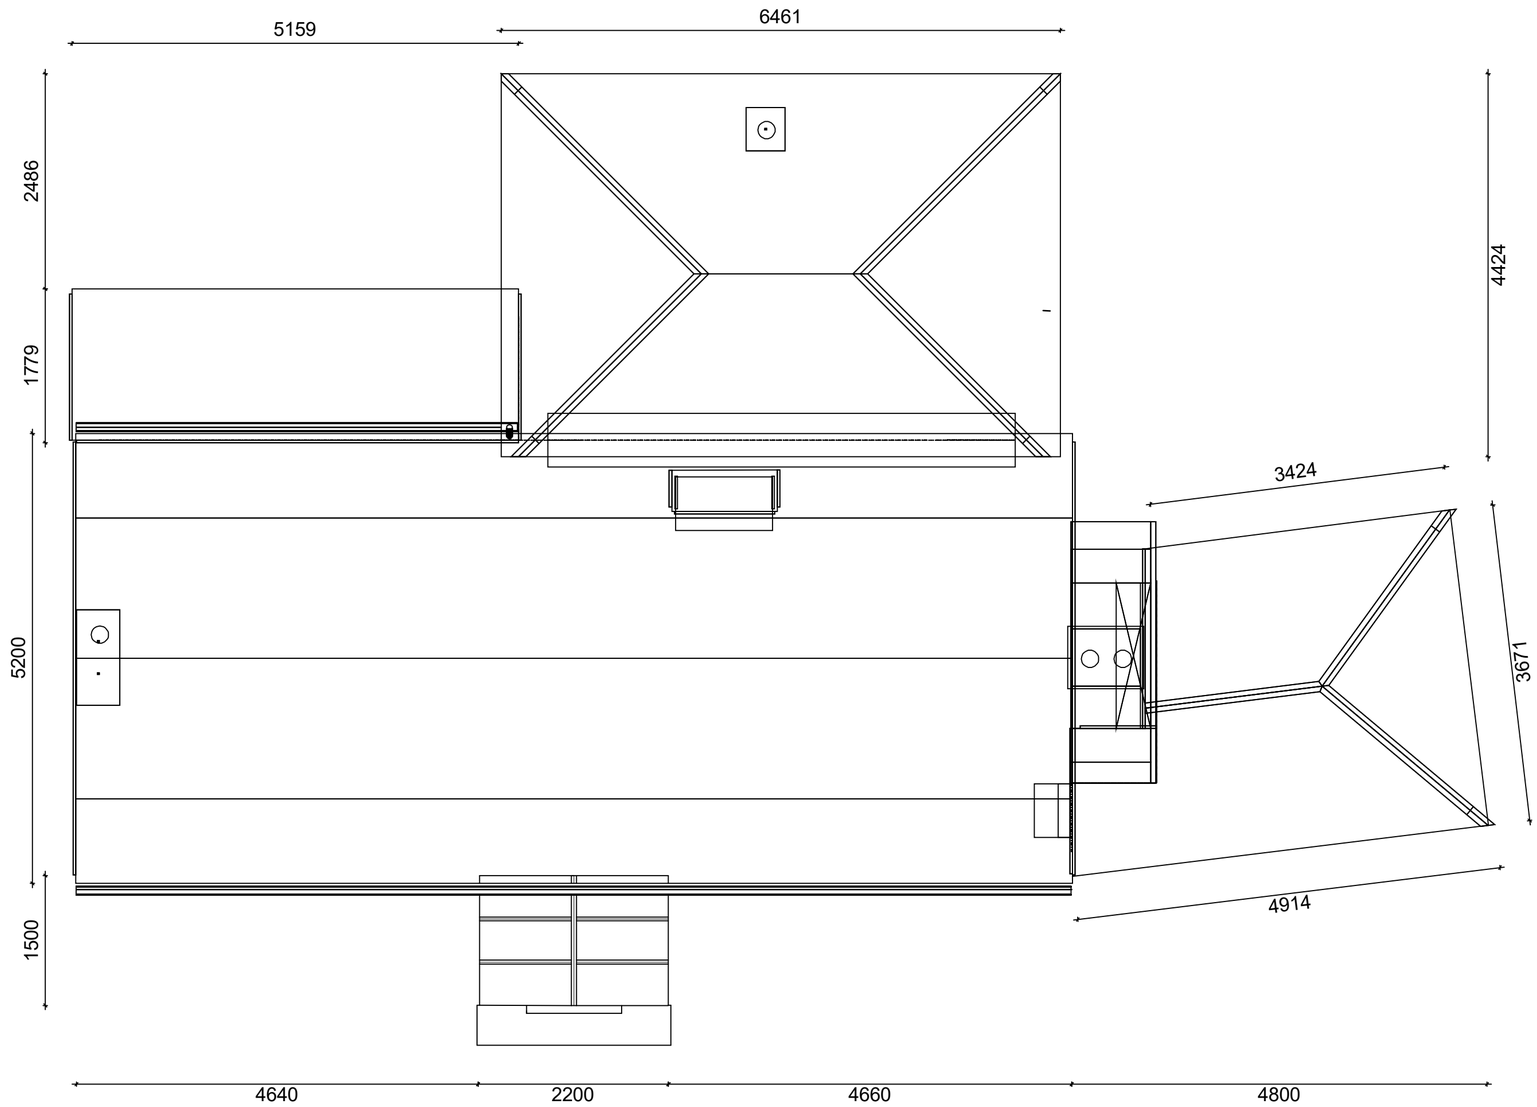

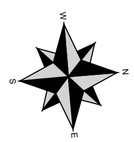



Drawing Title: Existing Roof Plan	
Project Name: Planning Permission & Listed Building Consent Application	
Address: Salvington Nurseries, Half Moon Lane, Worthing, BN13 2EN	
Owners: Mr & Mrs M Ribbans	
Date: 28/03/2020	Scale: 1:50 at A2
Drawing No: 5	Sheet No: 1
Drawn By: Mark Ribbans	
© 2020	