
This drawing is copyright and may not be copied or reproduced without the written consent of Finola Brady Architectural Services.


The contractor is responsible for setting out and must check all levels and dimensions prior to work being put in hand.

Responsibility is not accepted for errors made by others in scaling from this drawing. All construction information should be taken from figured dimensions.


The designer is to be immediately notified of any suspect omissions or discrepancies.

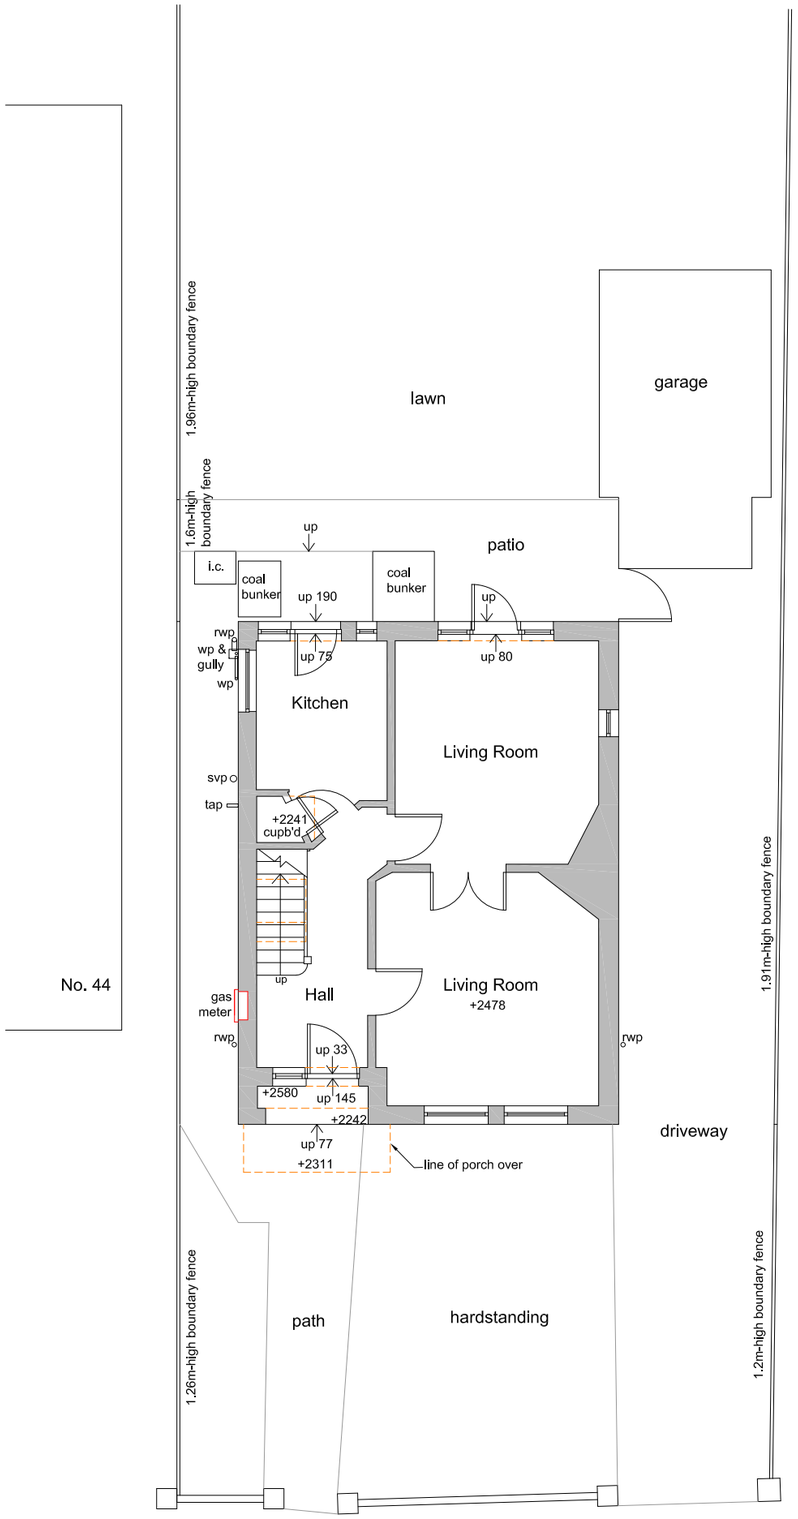


Existing Ground-Floor Plan @ 1 : 100

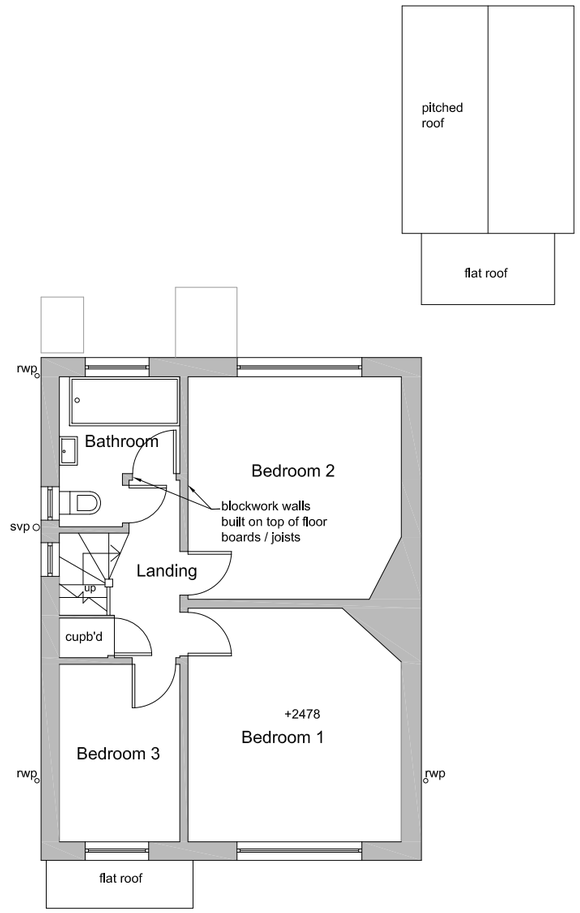

Existing First-Floor Plan @ 1 : 100

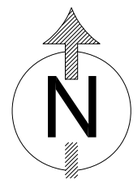

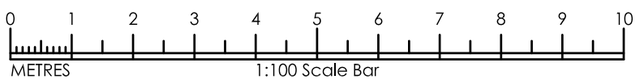

Rev. A 03.09.25 Wall between WC & bathroom removed FB

	Finola Brady Architectural Services TEL 07960 235756 www.fbarchitectural.co.uk
Site Location :	42 Lavington Road, Worthing, BN14 7SN
Project Name :	Rear and Side Extension
Drawing Name :	Existing Ground-Floor & First-Floor Plans
Drawing No:	FB25-0501 EX01-A Scale : 1 : 100 @ A3
Date :	8th August 2025