
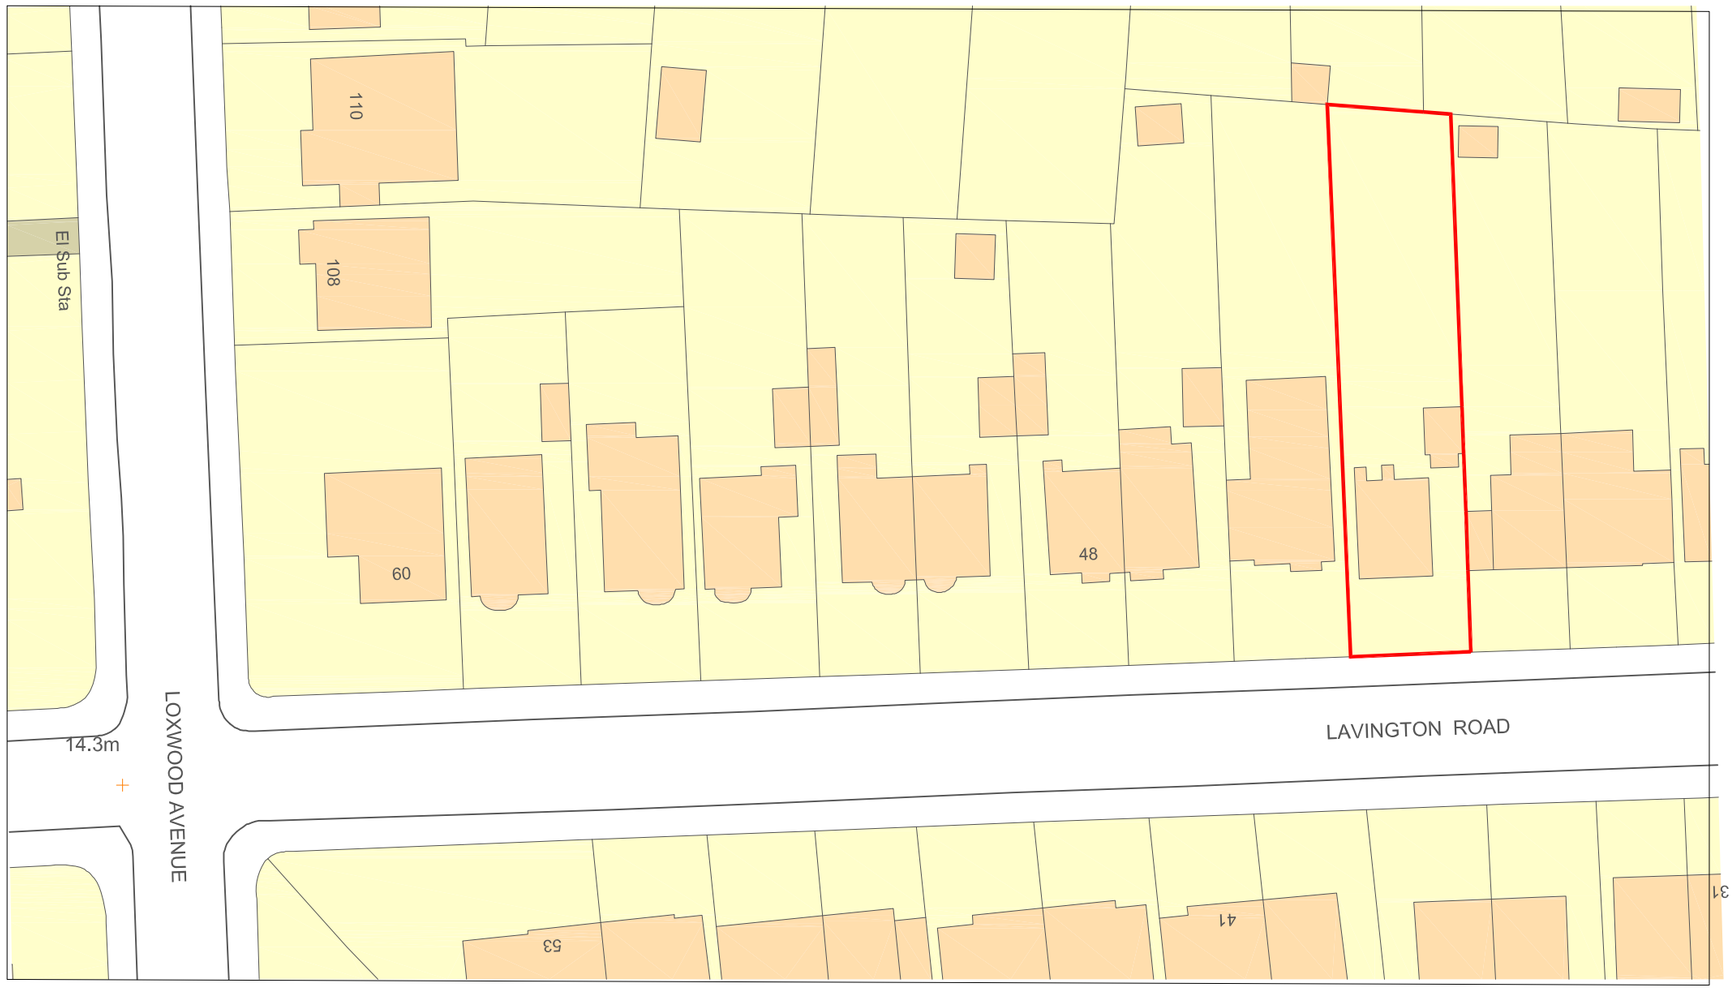


Existing Block Plan @ 1 : 500

0 1 2 3 4 5 10 15 20 25
METRES 1:500 Scale Bar

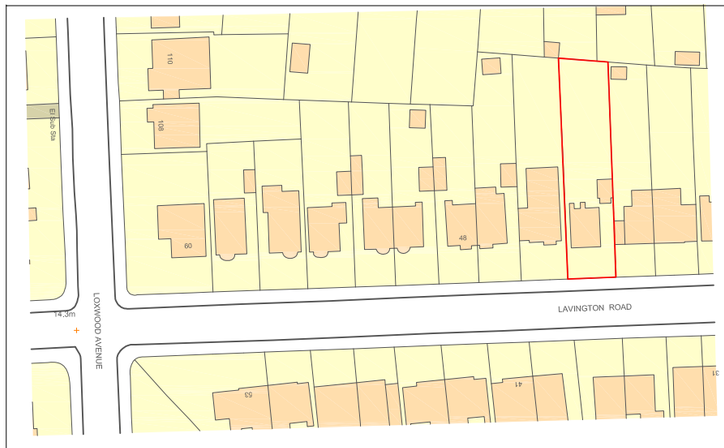

Mapping contents © Crown copyright and database rights 2025 Ordnance Survey 100035207

Existing Location Plan @ 1 : 1250

0 5 10 20 30 40 50
METRES 1:1250 Scale Bar

N

This drawing is copyright and may not be copied or reproduced without the written consent of Finola Brady Architectural Services.

The contractor is responsible for setting out and must check all levels and dimensions prior to work being put in hand.

Responsibility is not accepted for errors made by others in scaling from this drawing. All construction information should be taken from figured dimensions.

The designer is to be immediately notified of any suspect omissions or discrepancies.

.

Finola Brady
Architectural Services
TEL 07960 235756 www.fbarchitectural.co.uk

Site Location :	42 Lavington Road, Worthing, BN14 7SN	
Project Name :	Rear and Side Extension	
Drawing Name :	Existing Location and Block Plans	
Drawing No:	FB25-0501 EX03	Scales : 1 : 1250 , 1 : 500 @ A3
Date :	8th August 2025	