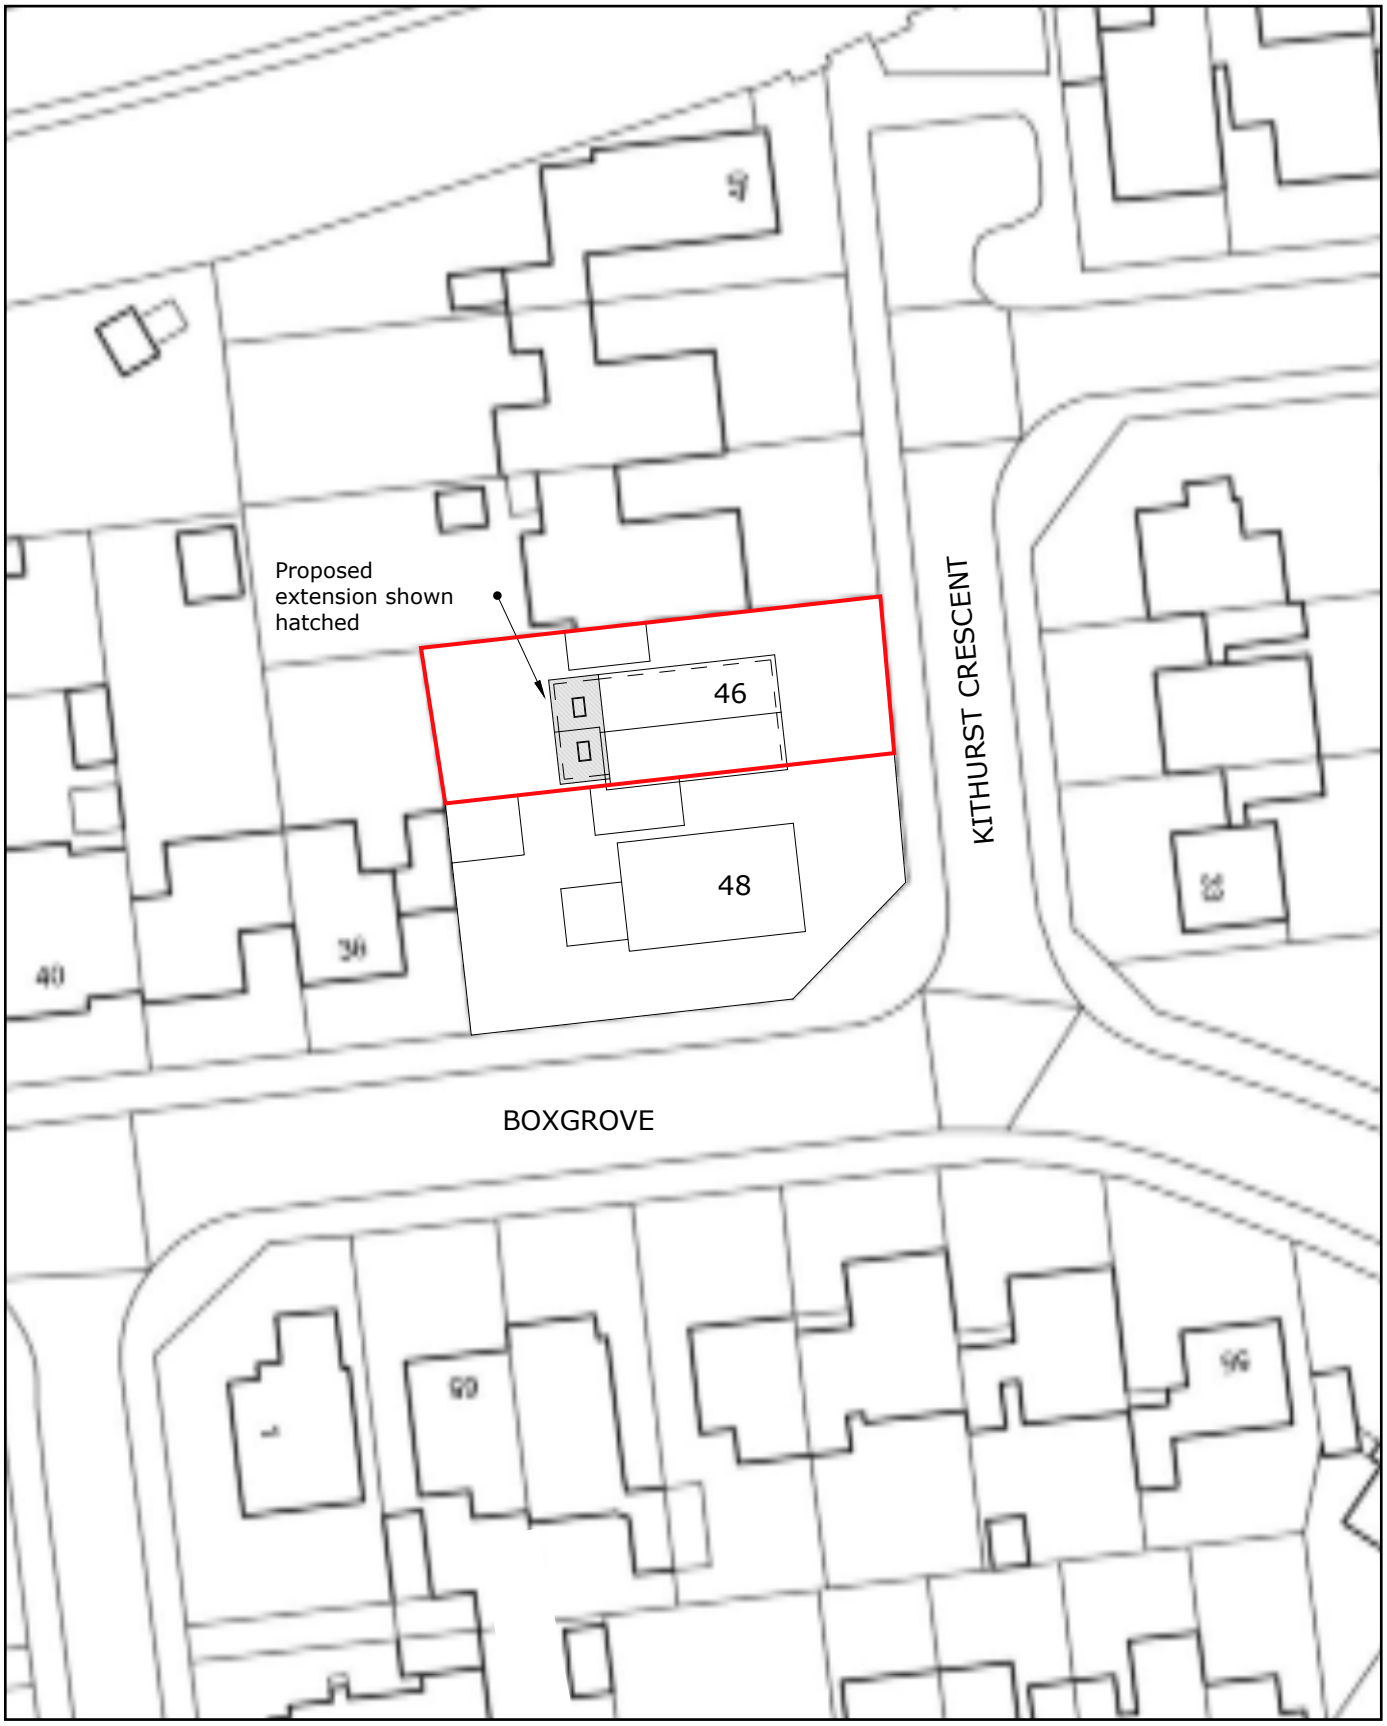


BLOCK PLAN 1:500 @ A4

46 KITHURST CRESCENT
GORING-BY-SEA
WORTHING
WEST SUSSEX
BN12 6AW

DATE: 21/09/2025
DRWG No: DS/MASON/03

NORTH

0 10 20 30 40 50m