


DO NOT SCALE FROM THIS DRAWING

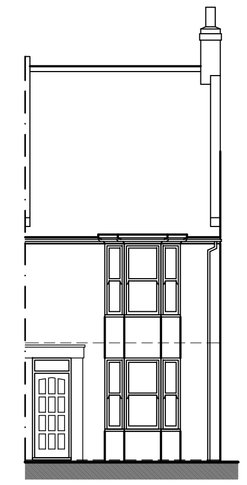

East Elevation

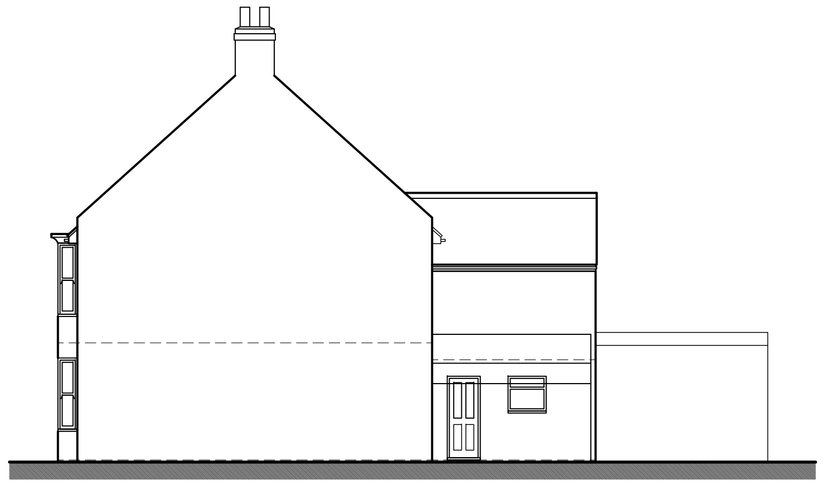


North Elevation

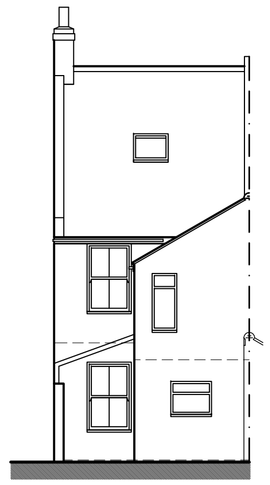


West Elevation




South Elevation

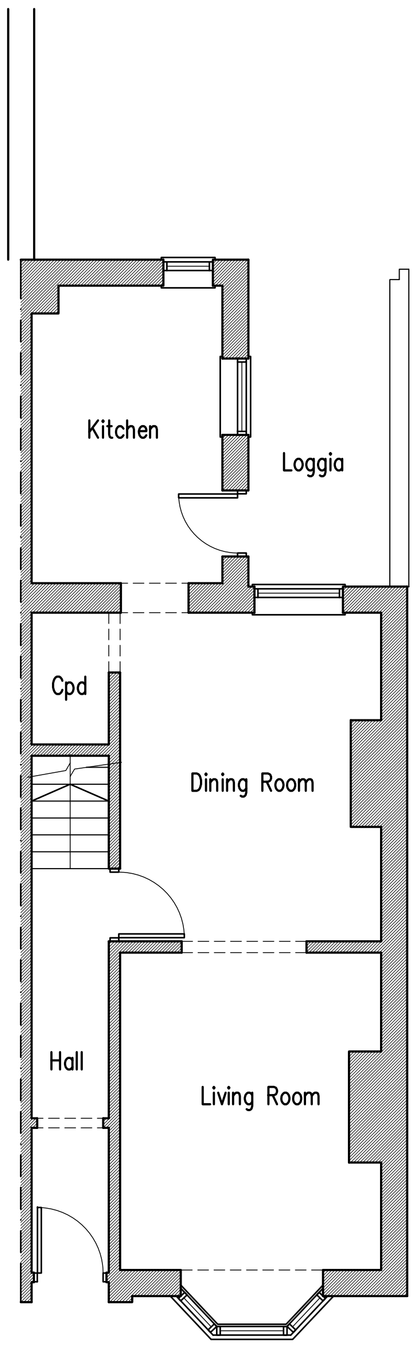


Ground Floor Plan

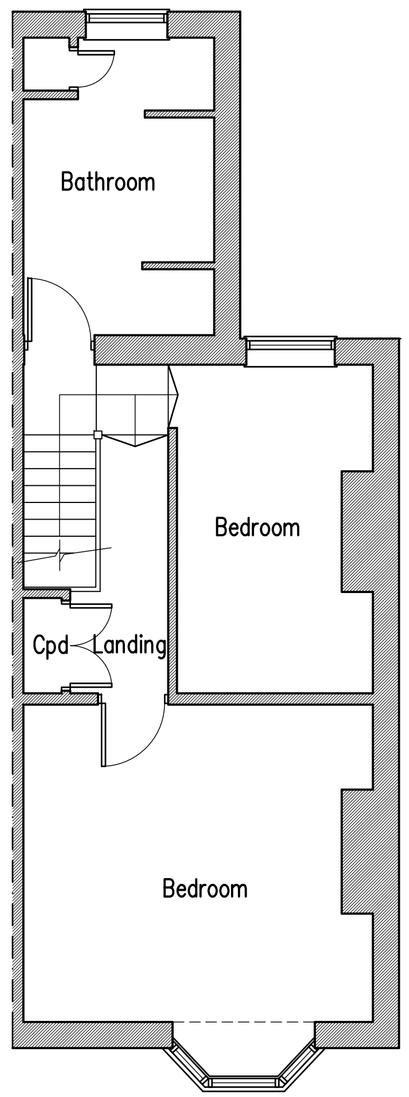


First Floor Plan

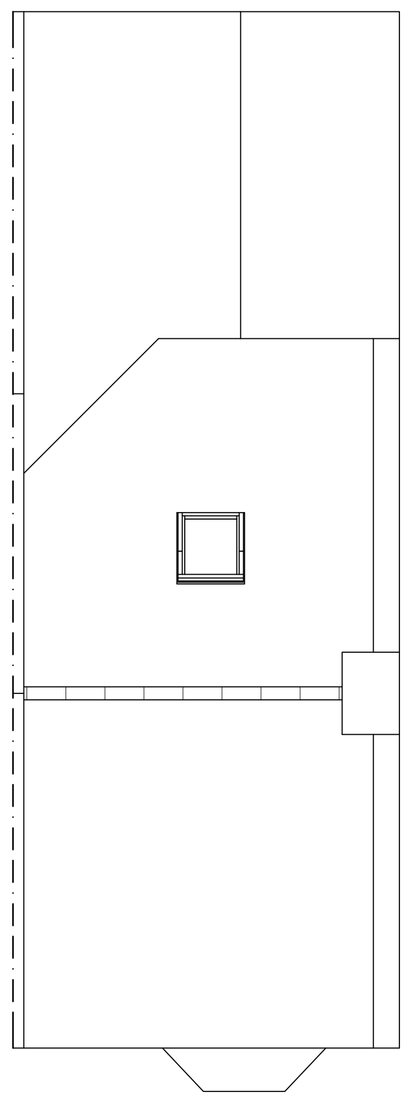

Roof Plan

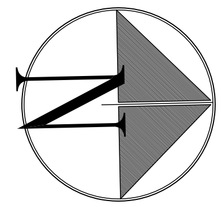

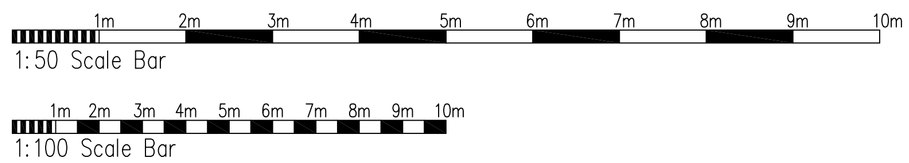

A	18.02.22	Roof plan added

Proposed Extension at: 53 John Street, Shoreham-By-Sea

rja Planning & Building Consultants Ltd.
1st Floor
10 High Street
Shoreham-By-Sea
West Sussex BN43 5DA
t: 01273 467297 mob: 07971 375739
e: rex@rjapbc.co.uk web: www.rjapbc.co.uk

Chartered Institute of Architectural Technologists

PROJECT: 53 John Street, Shoreham-By-Sea

DRAWING TITLE: Existing Floor Plans & Elevations

CLIENT: C. Hodges & F. Pollock

DWG NO: 21865-01

REVISION: A

SCALE: 1:50, 1:100 @ A1

DATE: 02.11.21

DRAWN: rex