

DO NOT SCALE FROM THIS DRAWING


1m 2m 3m 4m 5m 6m 7m 8m 9m 10m
1:50 Scale Bar

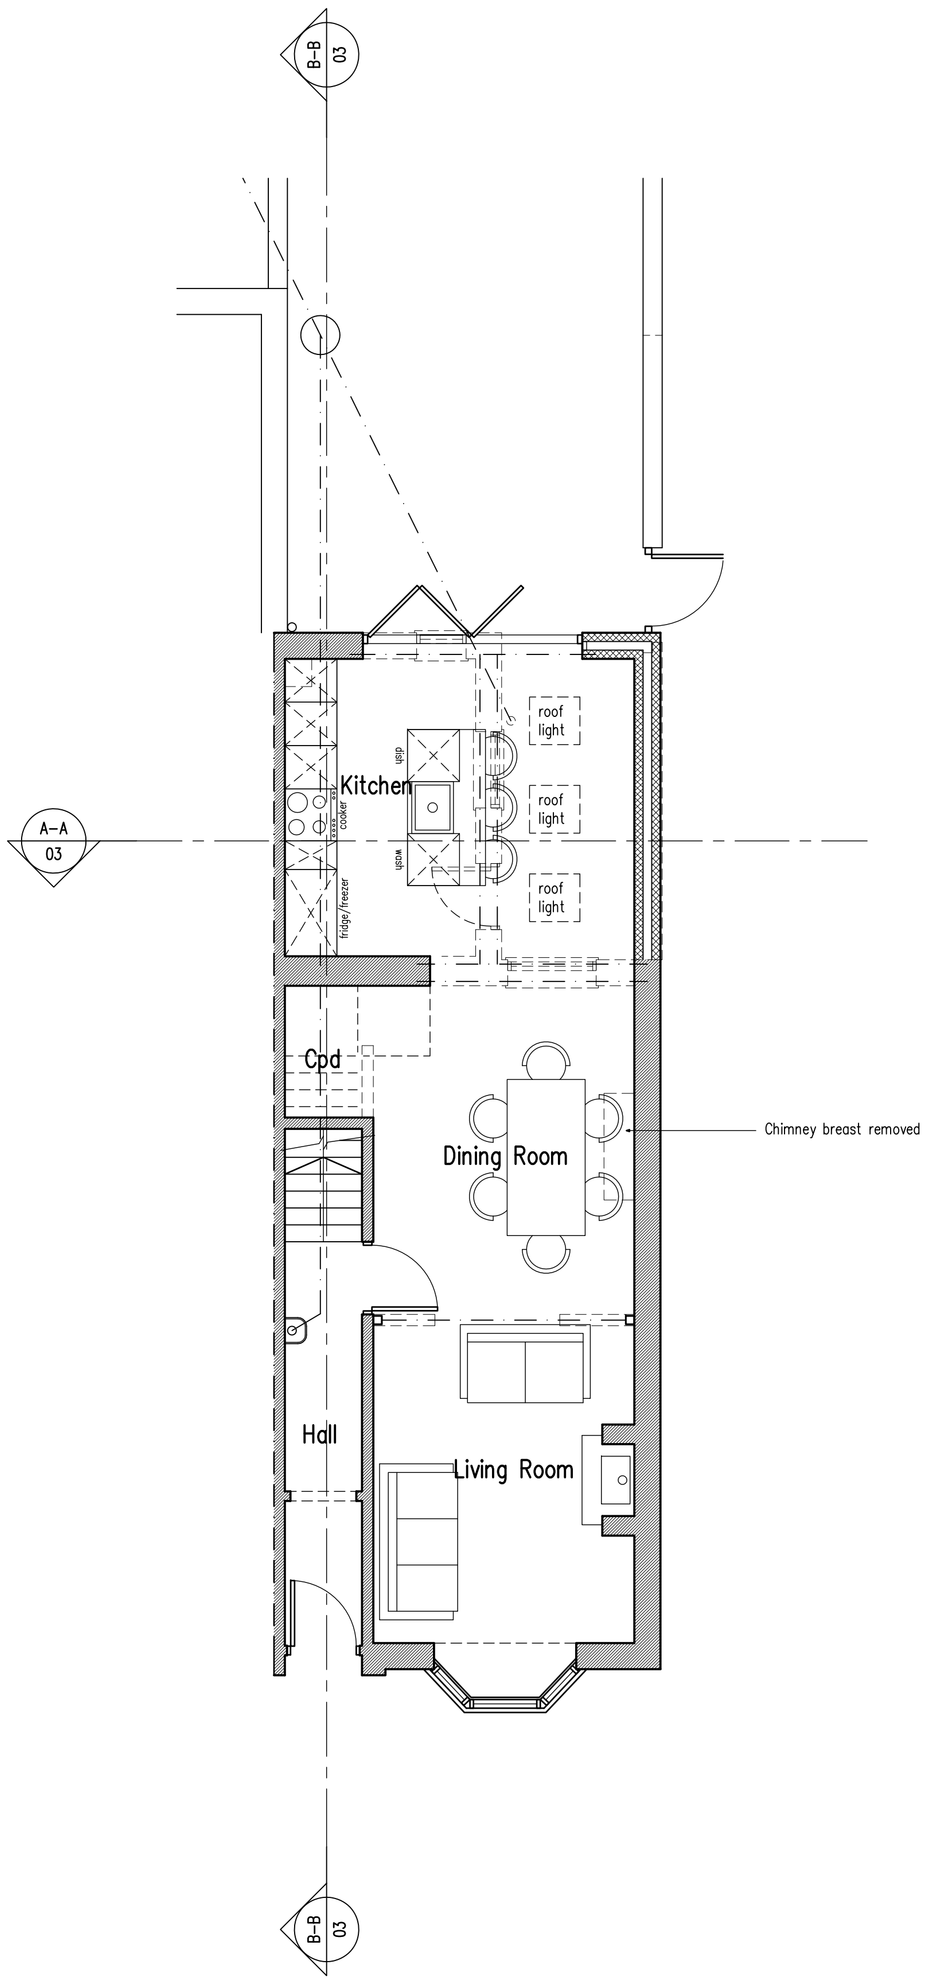


Ground Floor Plan

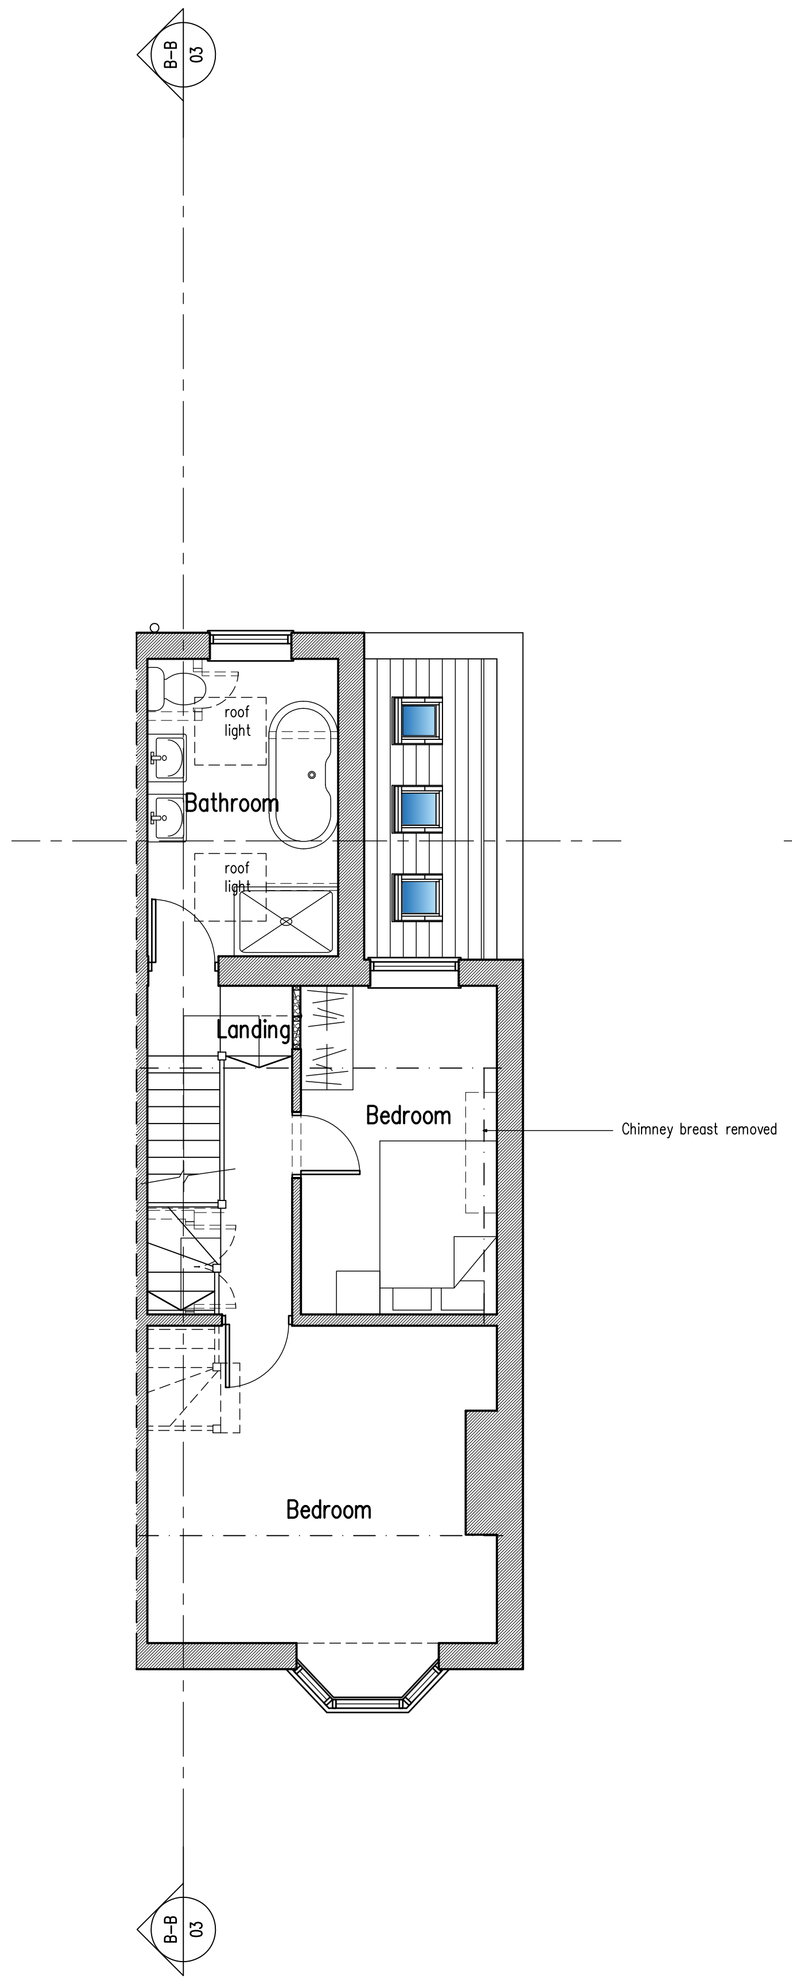

First Floor Plan

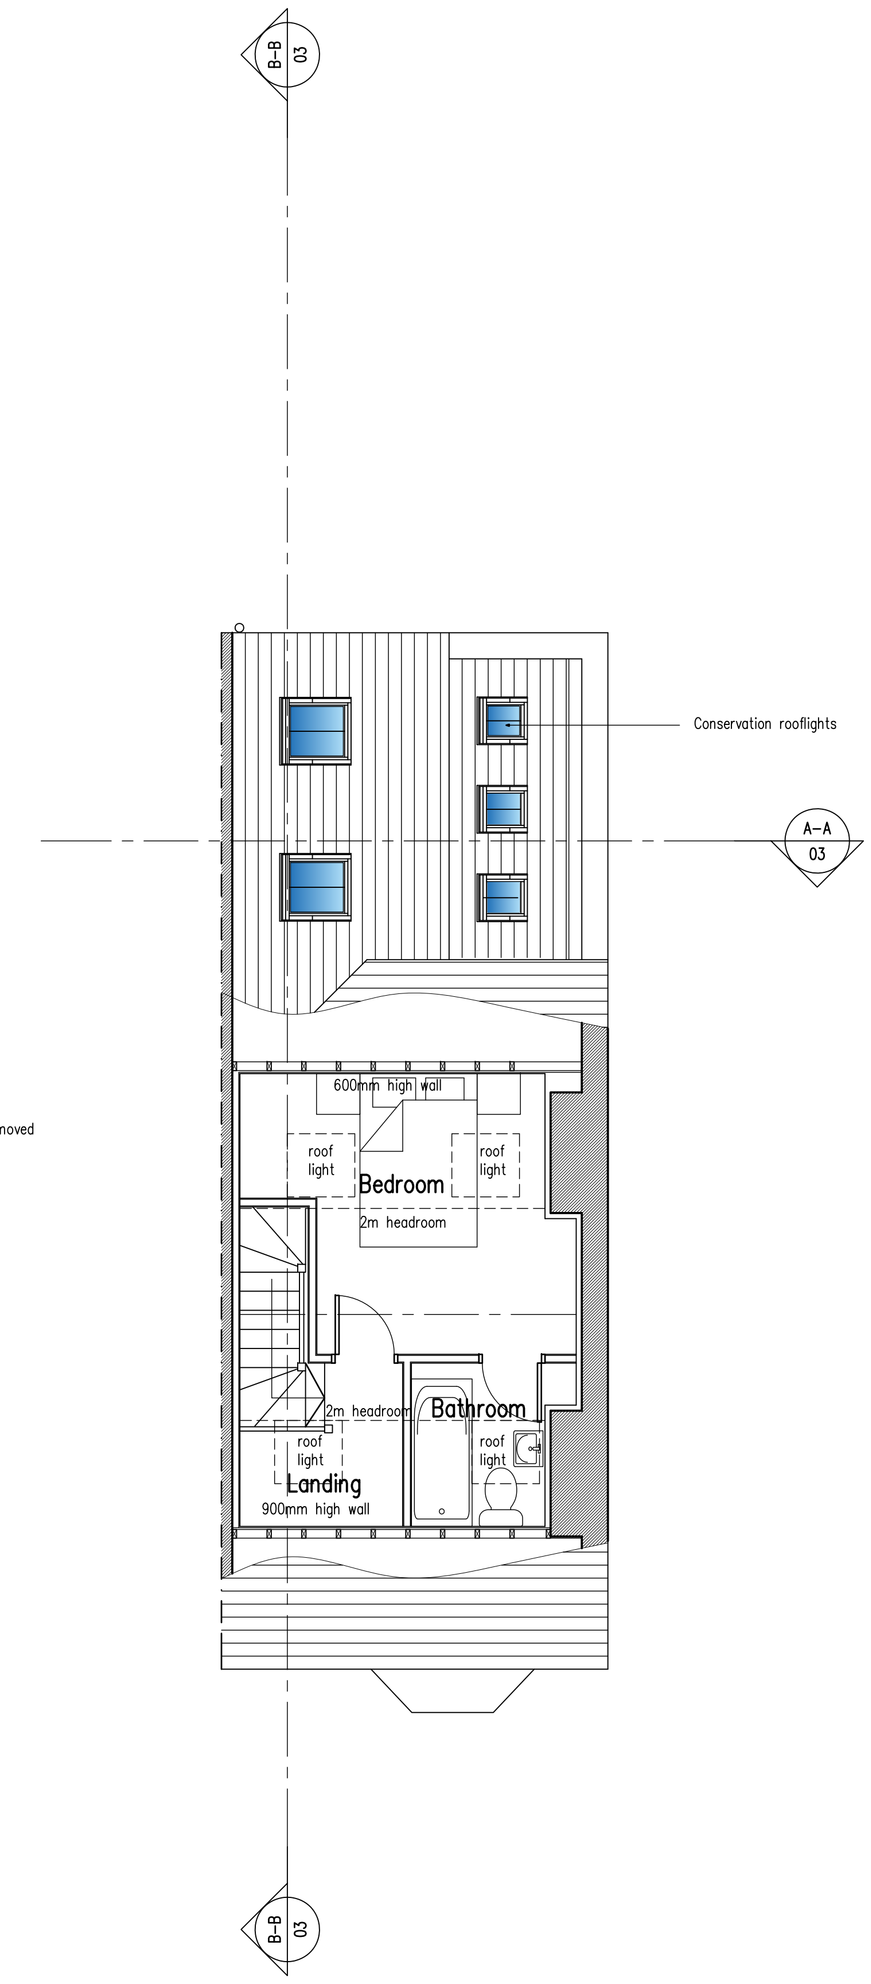

Second Floor Plan

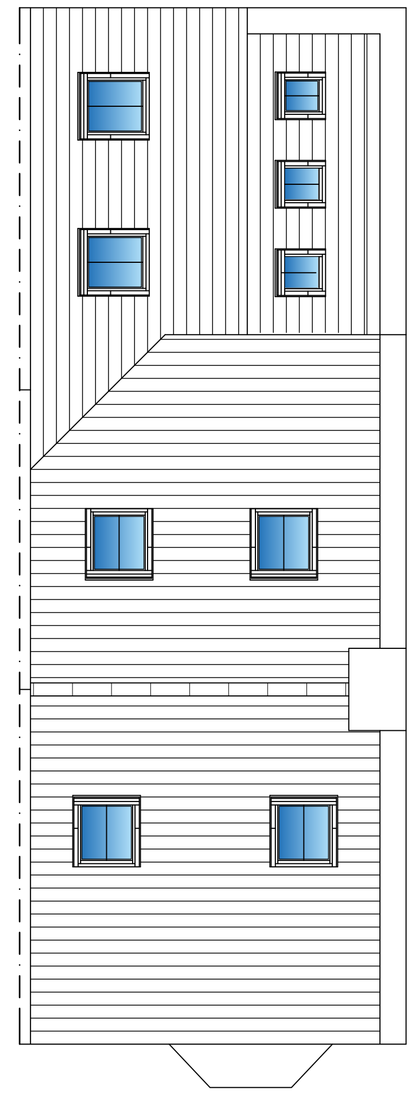

Roof Plan

Proposed Extension & Conversion Of Roof Space at: 53 John Street, Shoreham-By-Sea

rja Planning & Building Consultants Ltd.
1st Floor
10 High Street
Shoreham-By-Sea
West Sussex BN43 5DA
t: 01273 467297 mob: 07971 375739
e: rex@rjapbc.co.uk web: www.rjapbc.co.uk

Chartered Institute of Architectural Technologists

PROJECT: 53 John Street, Shoreham-By-Sea		
DRAWING TITLE: Proposed Floor and Roof Plans		
CLIENT: C. Hodges & F. Pollock	DWG NO: 21865-02	REVISION:
SCALE: 1:50 @ A1	DATE: 26.11.21	DRAWN: rex