
rda1 info@rda1.co.uk. tel: 07989 399425. www.rda1.co.uk

1. All dimensions are to be checked on site prior to the commencement of the project. Any discrepancy must be reported to the construction administrator / designer
2. Figured dimensions only do not scale
3. This drawing must be read in conjunction with all other drawings / specifications / details for this project
4. Contractor must ensure they have the latest issued drawings / details prior to commencing work
5. All new work to conform to the local authority requirements/ Building Regulation Approval. Workmanship and standards to comply to the relevant British Standards and current Codes of Pratice

Title:	MR JOHN CHARLISH, 34 FALCON CLOSE, SHOREHAM BY SEA	Date:	NOV 2023
Drawing:	PROPOSED REAR BALCONY ,SITE PLAN	Drawn by:	rd
Scale:	1:500 @A3	Dwg No:	(10) 201 P

Amendment:

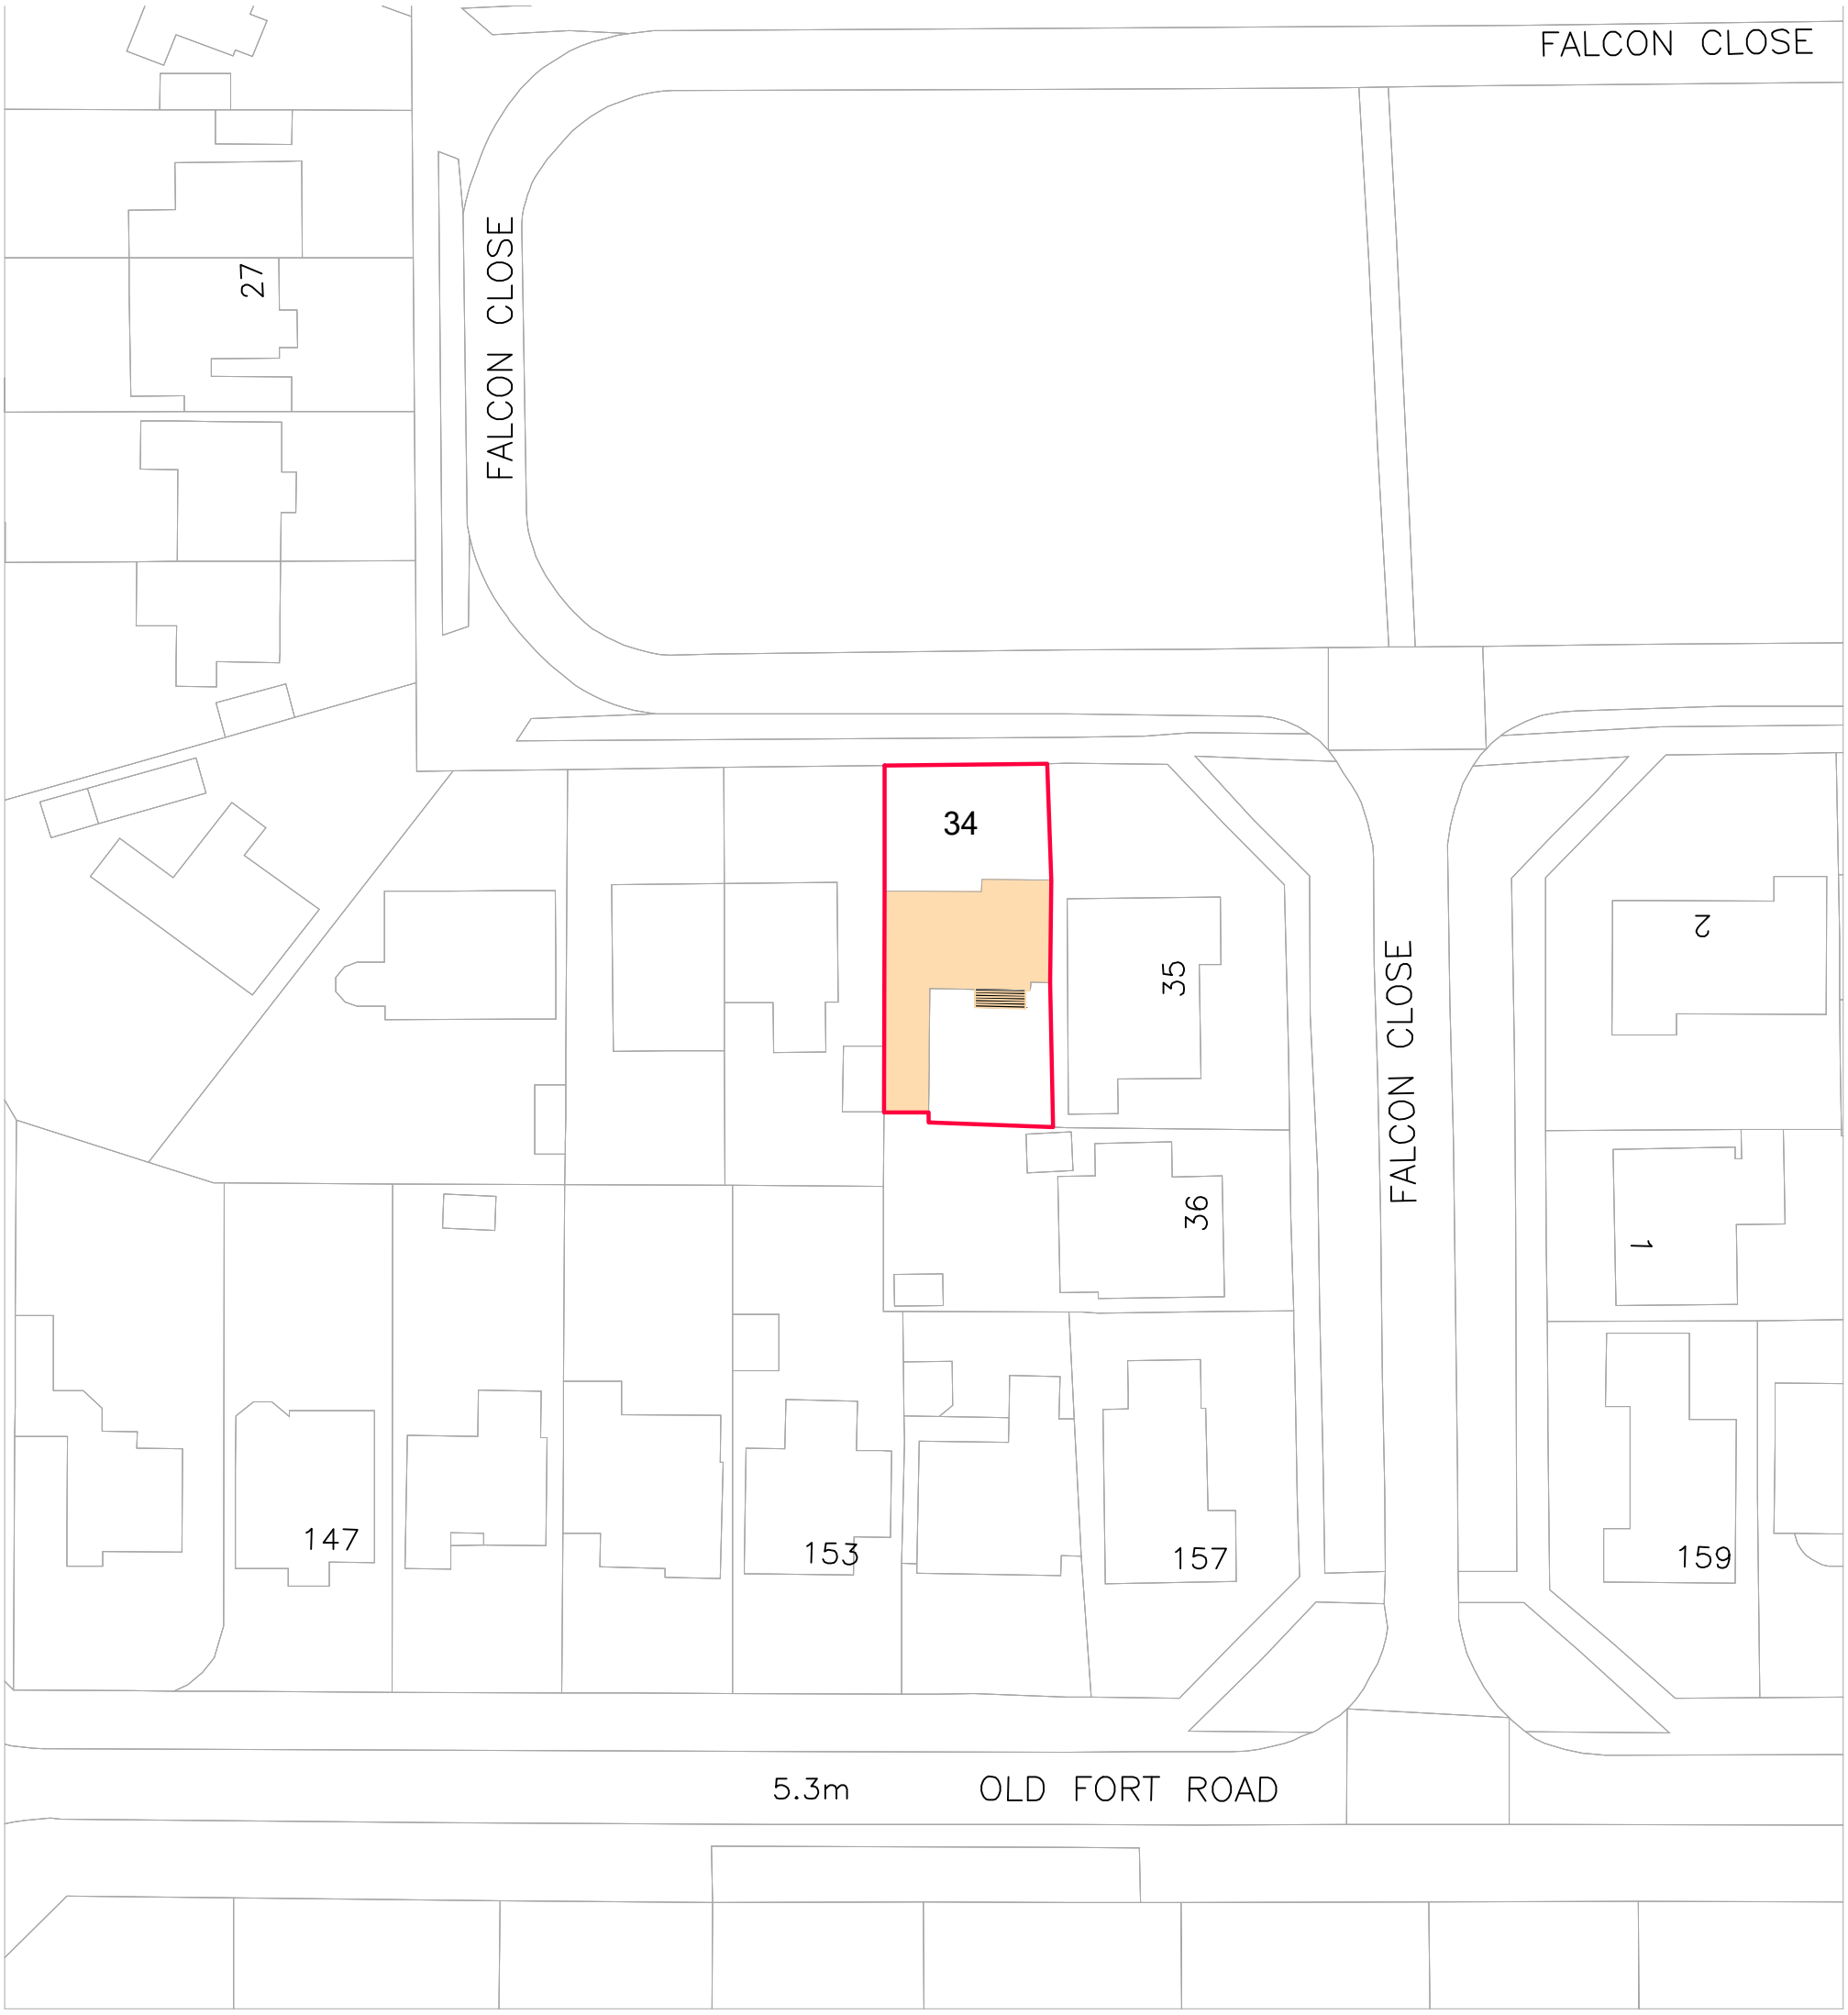

© copyright rda1 2023