Southern Water

Planning Services
Adur and Worthing Councils
Portland House
Richmond Road
Worthing
West Sussex
BN11 1LF

Developer Services
Southern Water
Sparrowgrove House
Sparrowgrove
Otterbourne
Hampshire
SO21 2SW

Tel: 0330 303 0119
Email: developerservices@southernwater.co.uk

Your Ref
AWDM/1038/15
Our Ref
PLAN-010594
Date
04/08/2015

ADUR & WORTHING
7 AUG 2015
PLANNING SERVICES

Dear Sir

Proposal: Change of use from offices (B1a) and warehouse (B8) to offices (B1), non-residential institution (D1) and Assembly and leisure (D2) including internal alterations.
Site: Ntl Limited, Gardner Road, Southwick, West Sussex, BN41 1QP.
AWDM/1038/15

Thank you for your letter of 20/07/2015

The applicant has not stated details of means of disposal of foul drainage from the site.

Southern Water requires a formal application for a new connection to the foul and surface water sewer to be made by the applicant or developer.

We request that should this application receive planning approval, the following informative is attached to the consent:
"A formal application for connection to the public sewerage system is required in order to service this development, Please contact Southern Water, Sparrowgrove House, Sparrowgrove, Otterbourne, Hampshire SO21 2SW (Tel: 0330 303 0119) or www.southernwater.co.uk".

Yours sincerely

Developer Services

SOUTHERN WATER

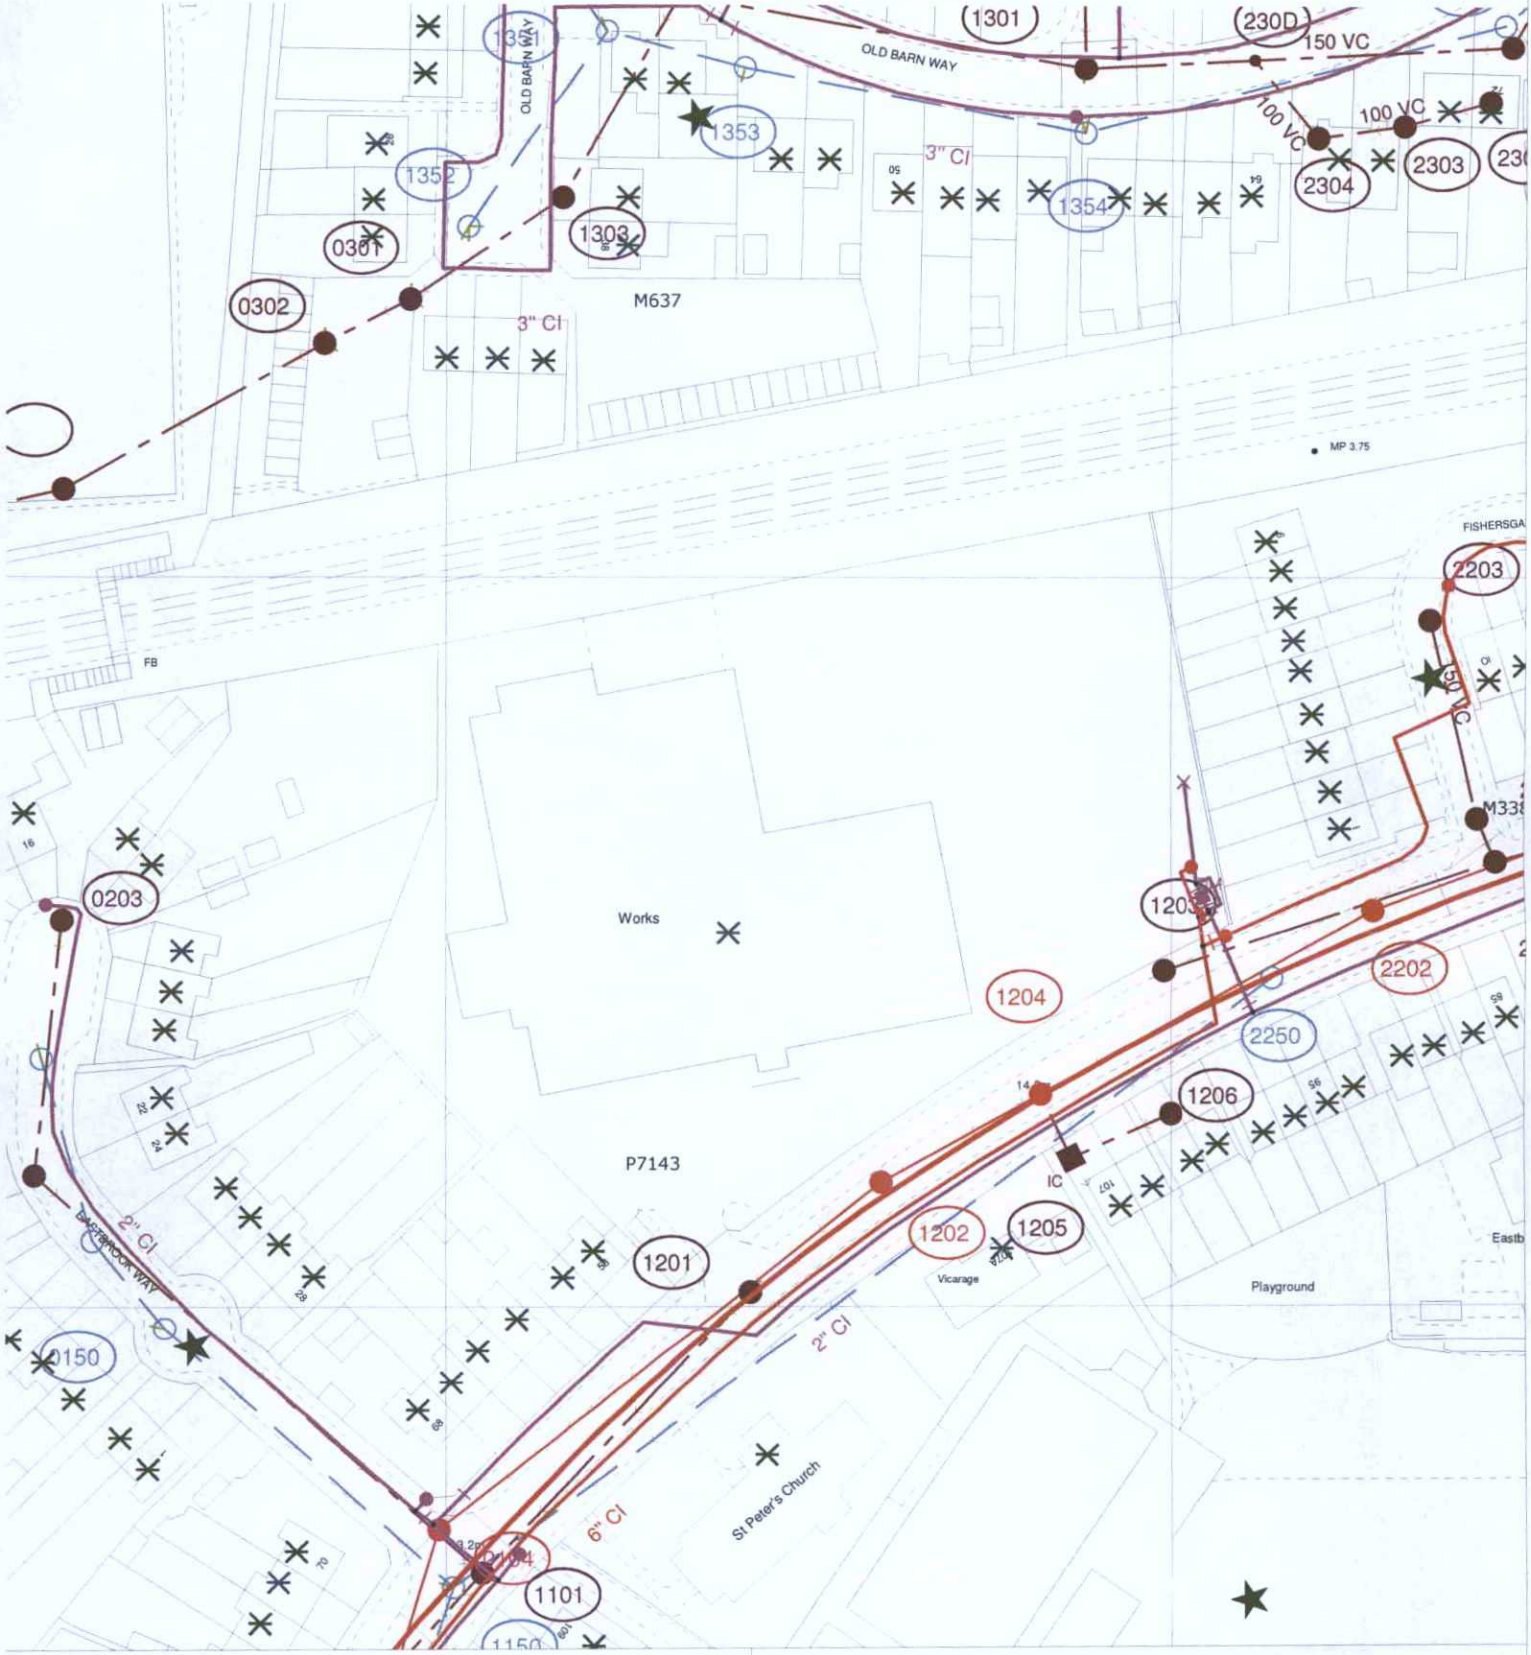

The positions of pipes shown on this plan are believed to be correct, but Southern Water Services Ltd accept no responsibility in the event of inaccuracy. The actual positions should be determined on site.

Based upon Ordnance Survey Digital Data with the permission of the controller of H.M.S.O. Crown Copyright Reserved Licence No. WU 298530

Southern Water

O.S. REF: TQ2505SW	Scale: 1:1000	Printed By: Ponnanv	Date: 3-8-2015
Screen Print		Southern Water MapGuide Browser	
WARNING: BAC pipes are constructed of Bonded Asbestos Cement		Requested By:	
WARNING: Unknown (UNK) materials may include Bonded Asbestos Cement			