

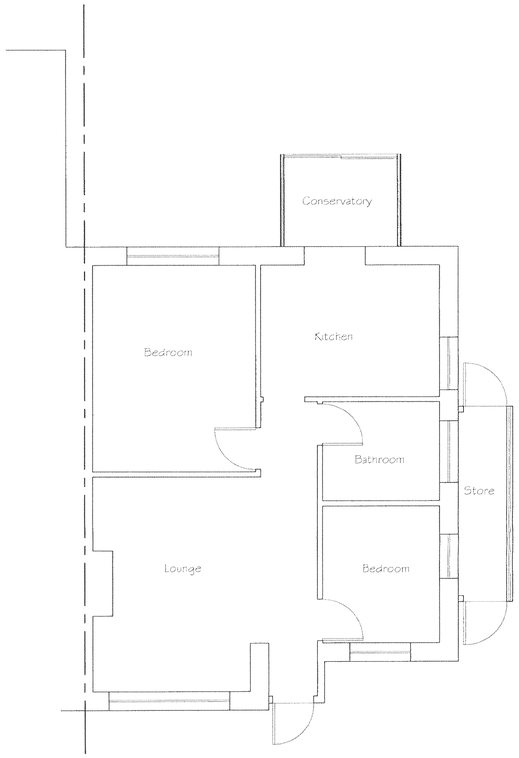



Existing Ground Floor Plan

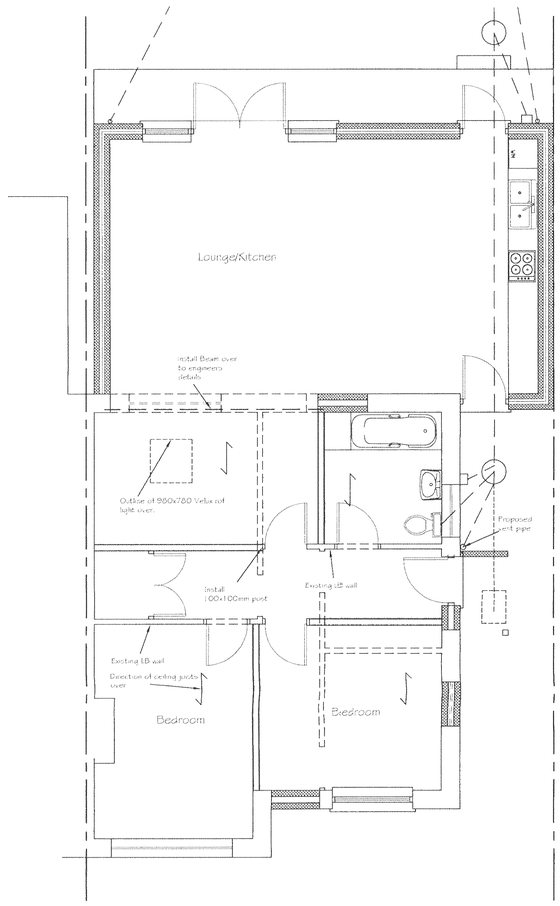


Proposed Ground Floor Plan

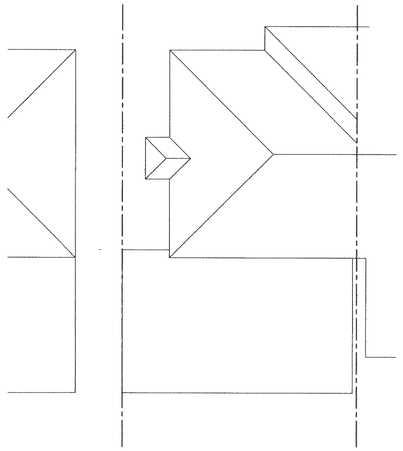


Proposed Roof Plan

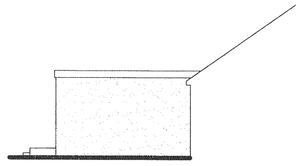


Proposed Side Elevation

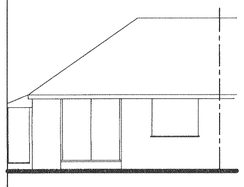


Existing Rear Elevation

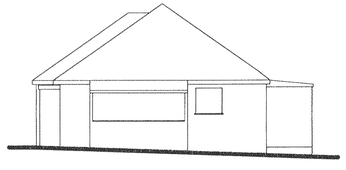


Existing Side Elevation

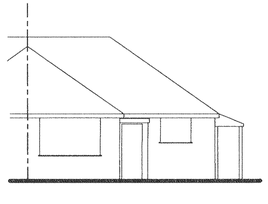


Existing Front Elevation

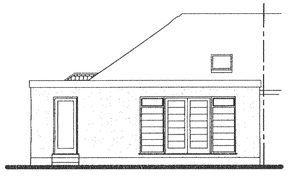

Proposed Rear Elevation

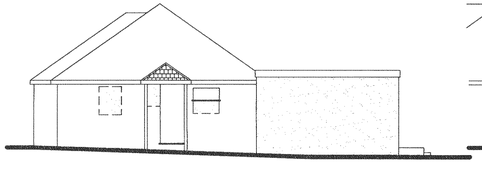

Proposed Side Elevation

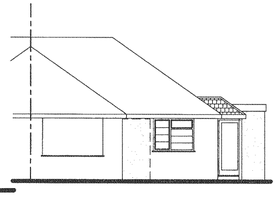

Proposed Front Elevation

Tony Rogers
Building Consultant
Address: 40 Dixon Crescent, Upper Beeding, West Sussex, BN44 3WH
Telephone: 01903 815225 Mobile: 07803 500364

Rev.	Date:	Revision Description:

Client: E Hearsey

Address: 45 Valley Road
Sompting
West Sussex
BN

Project: Proposed rear extension side porch and alterations

Scale: 1:50 1:100

Date: Sept 2010

Drawing No: 10/609/01

Drawn By: AWR

Revision: