




ROTATE BOILER FLUE THROUGH WALL INSIDE WITH MANUFACTURES GUIDELINES
REMOVE WALL INSTALL RSJ
MOVE HOPPER, CUTOFF EXTEND WASTE PIPES, MOVE DOWN PIPES, REMOVE DRAIN RUN
SINK
NEW PLASTIC MANHOLE BUILT ON EXISTING RUN NEW STUB VALVED STACK IN KITCHEN, AND RELOCATED HOUSE DRAIN TO RUN INTO NEW MANHOLE
OLD STRUCTURE LINE
PROPOSED FLOOR PLAN 1-50 A4
1200mm
150mm Gap
4300mm
1m
2m
3m
RW DOWN TO SOAKAWAY

SECTIONAL VIEW 1-50 A4 | 1m | 2m | 3m |

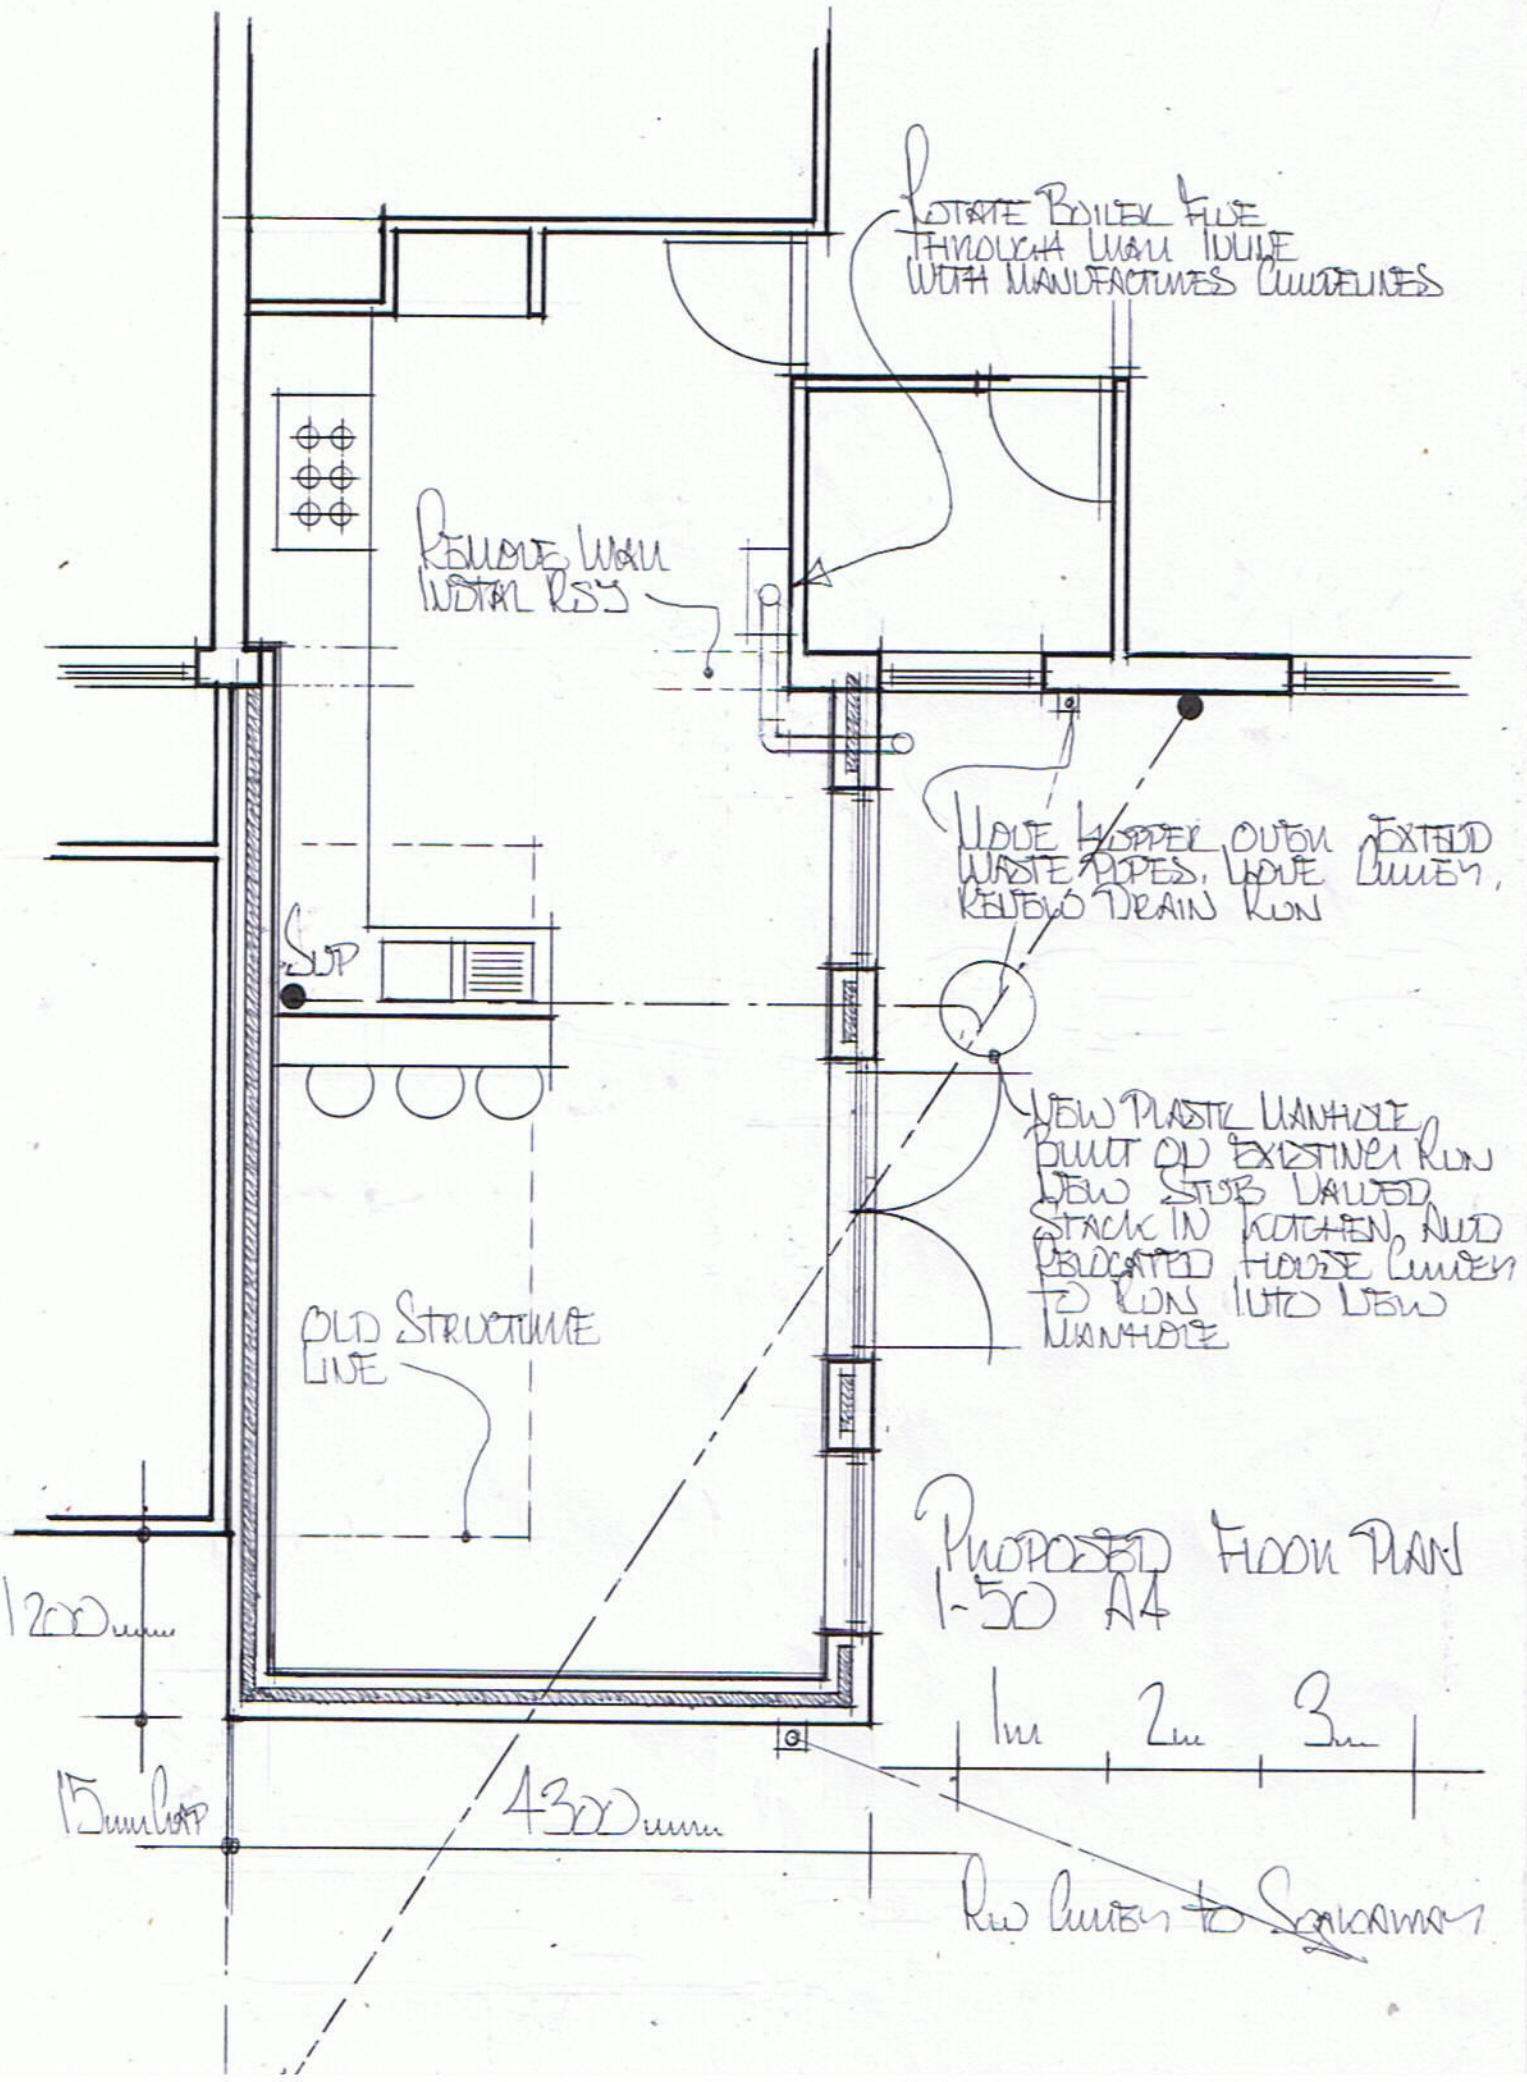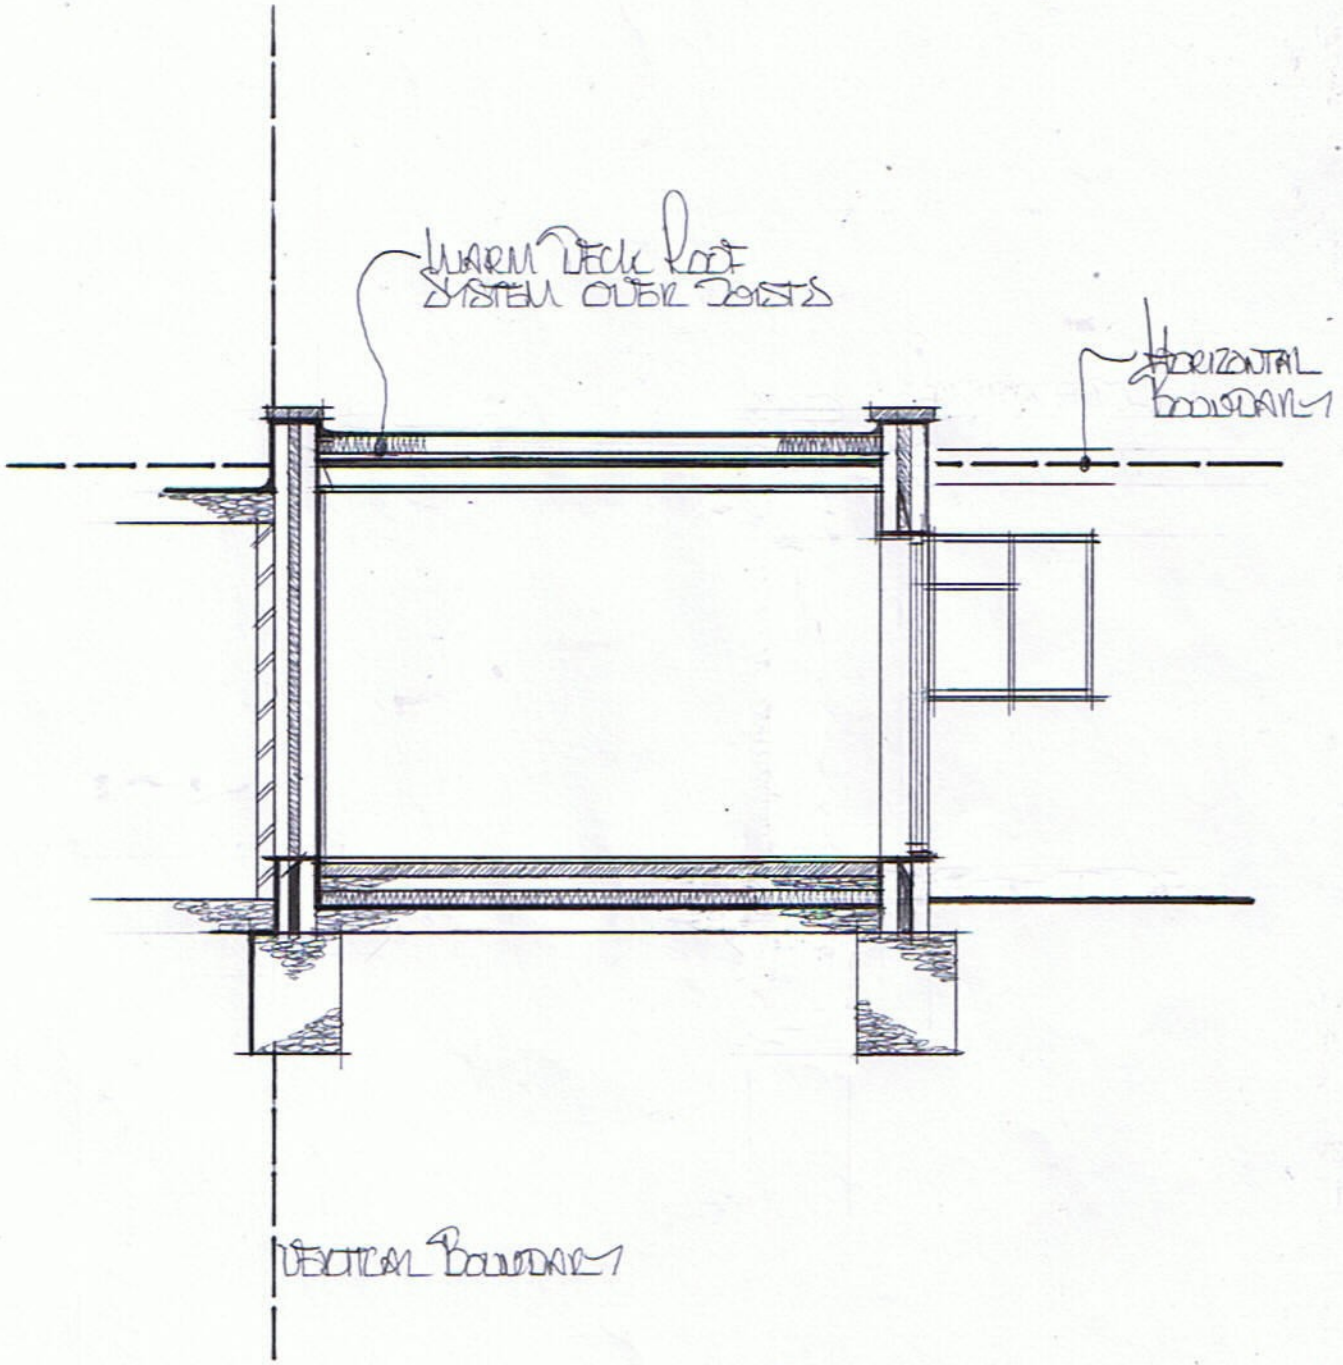

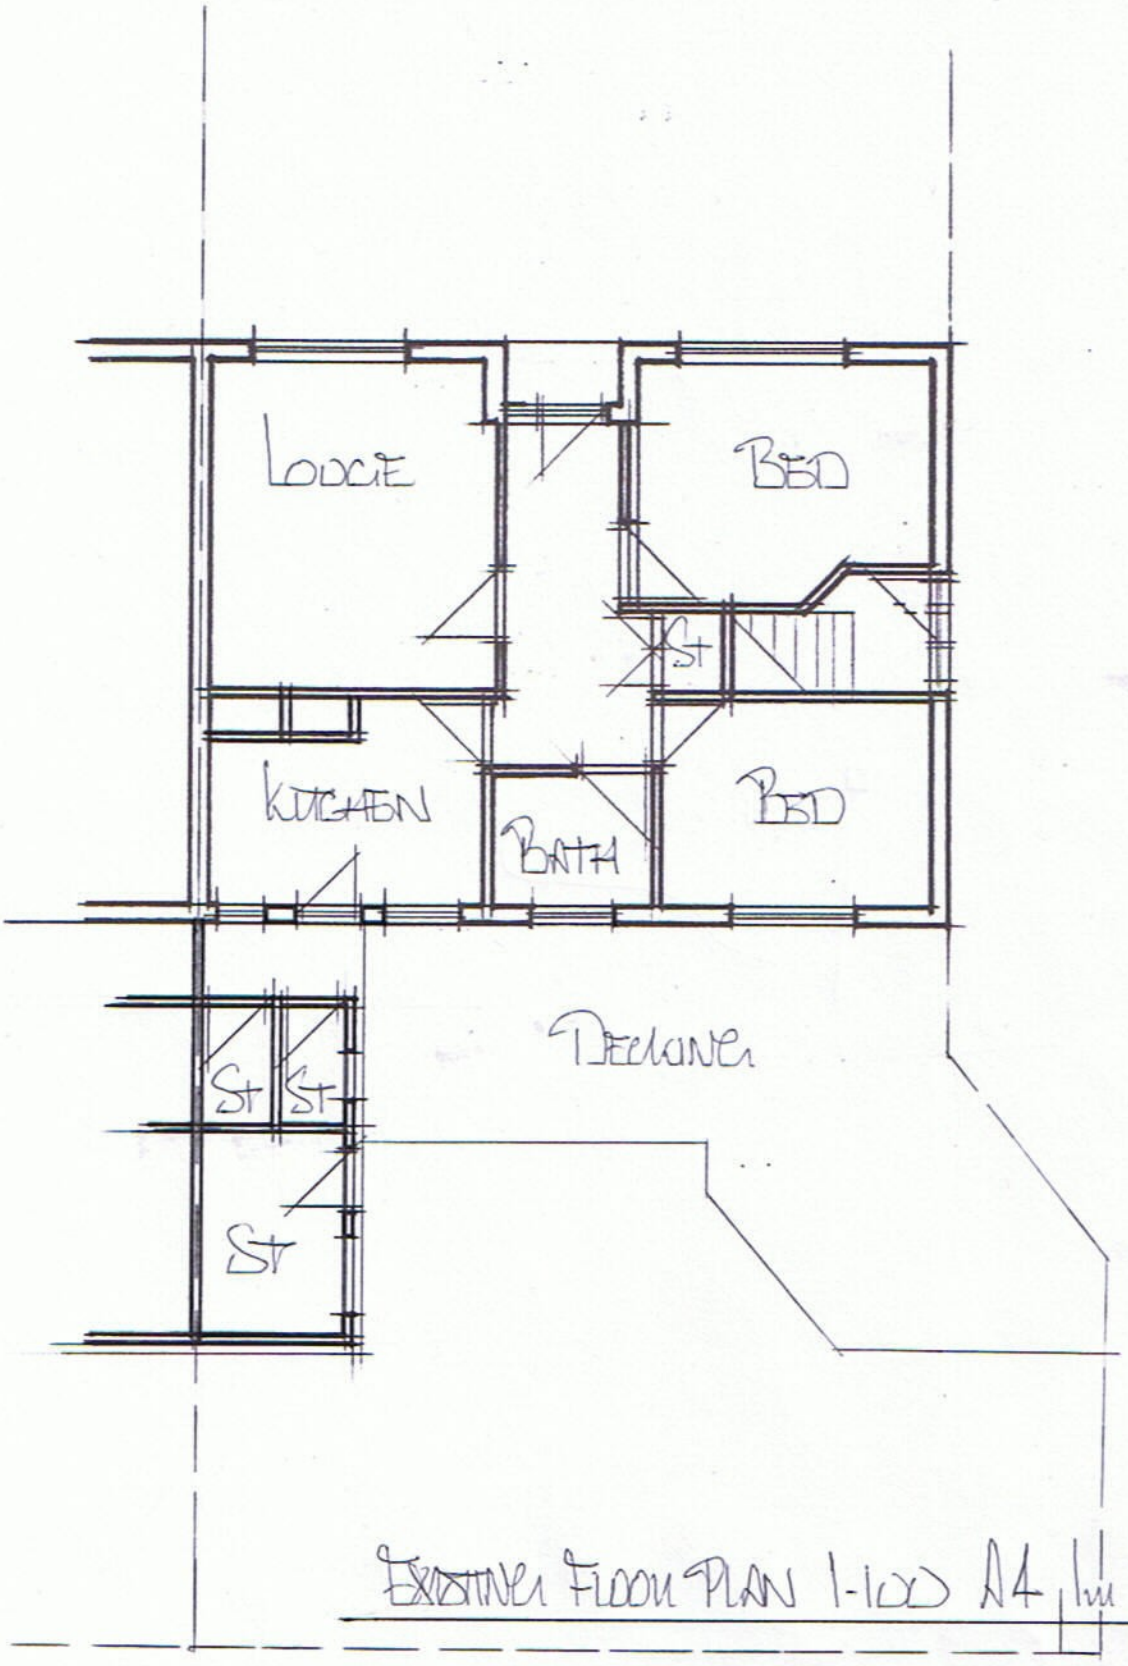


EXISTING FLOOR PLAN 1-100 A4

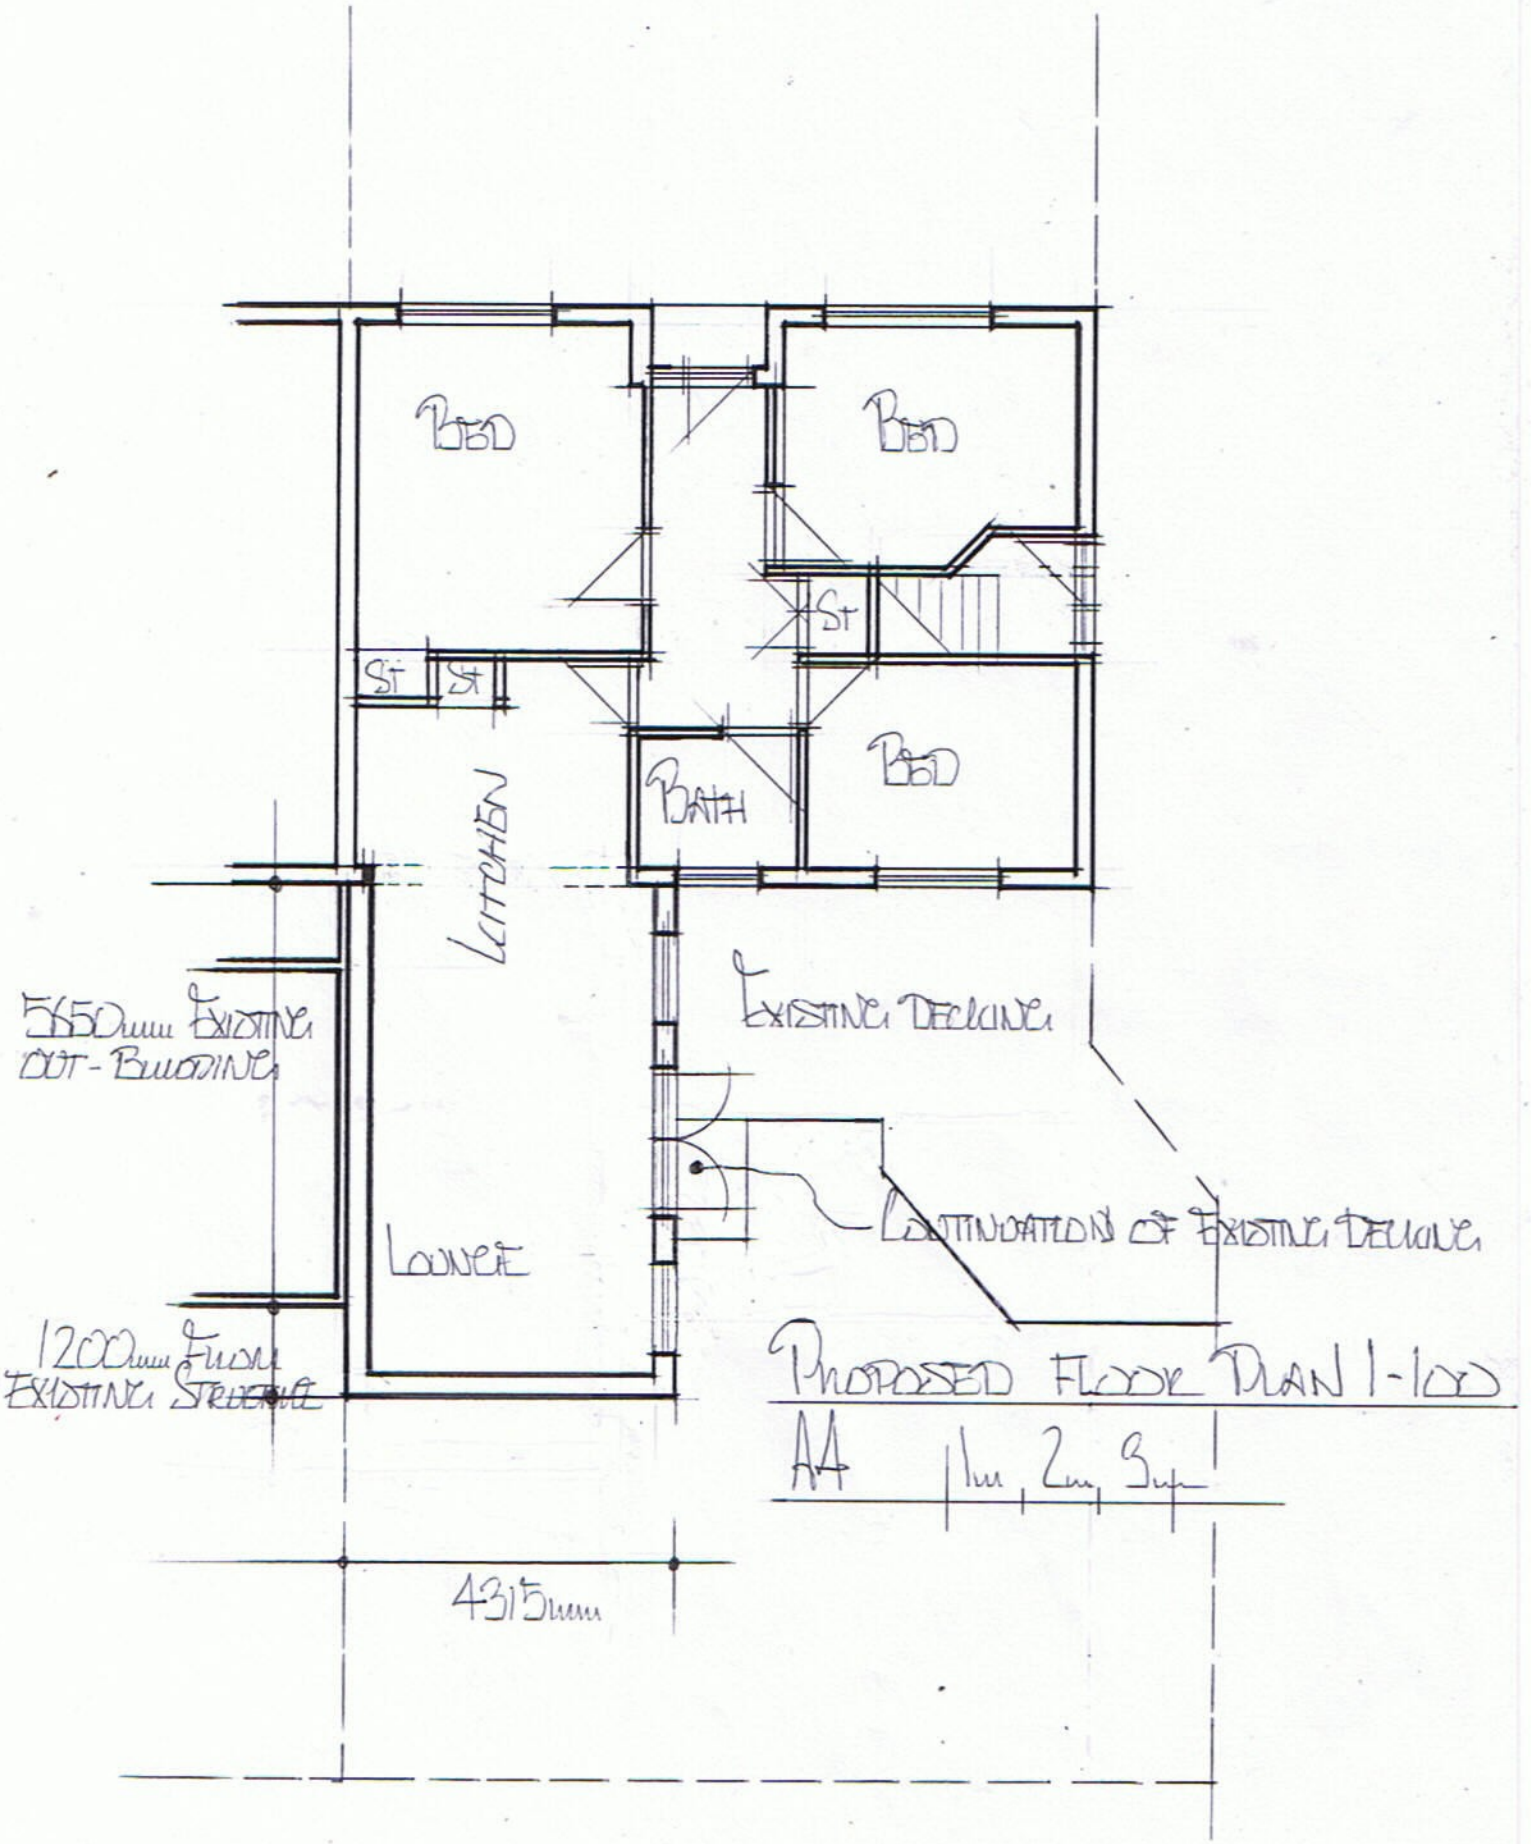


PROPOSED FLOOR PLAN 1-100

AA 1m 2m 3m

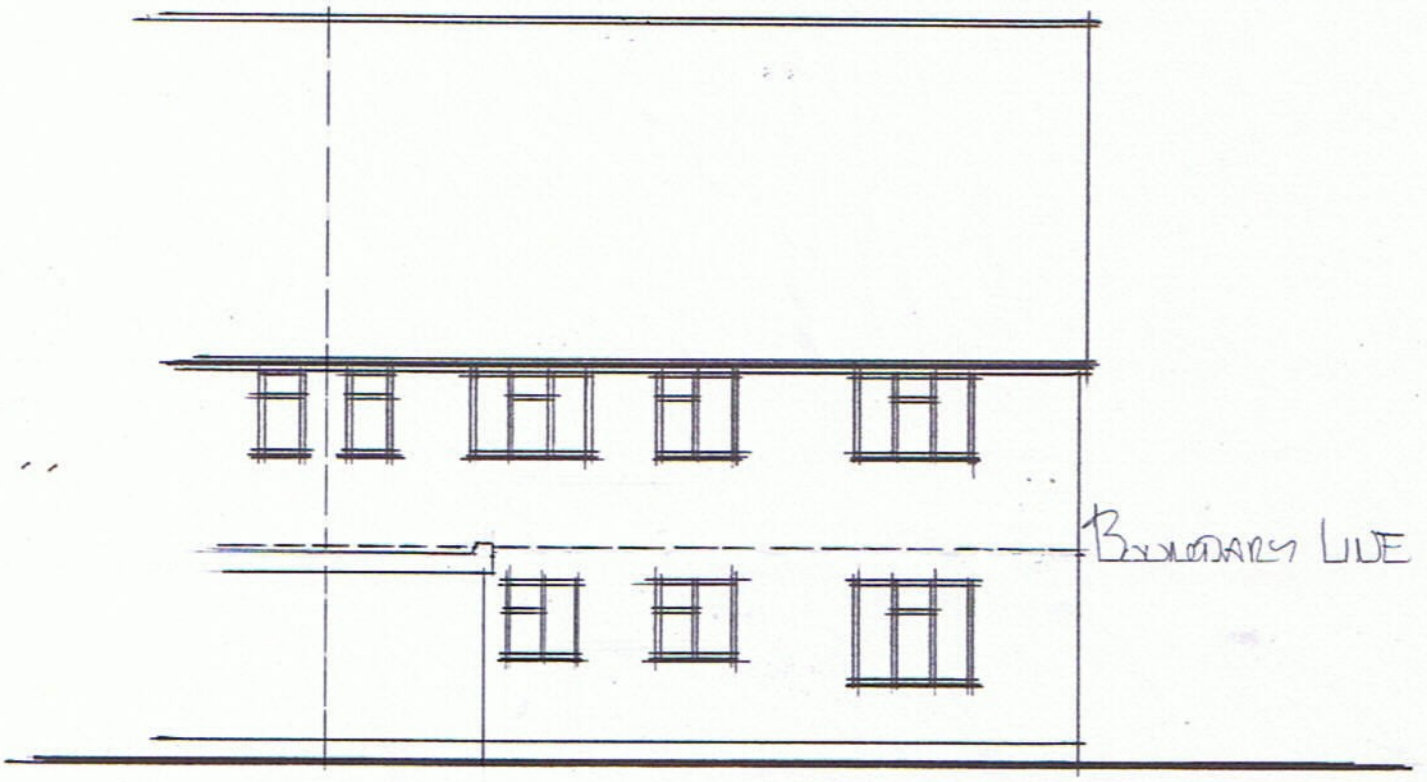


EXISTING REAR ELEVATION 1-100 A4 1m, 2m, 3m

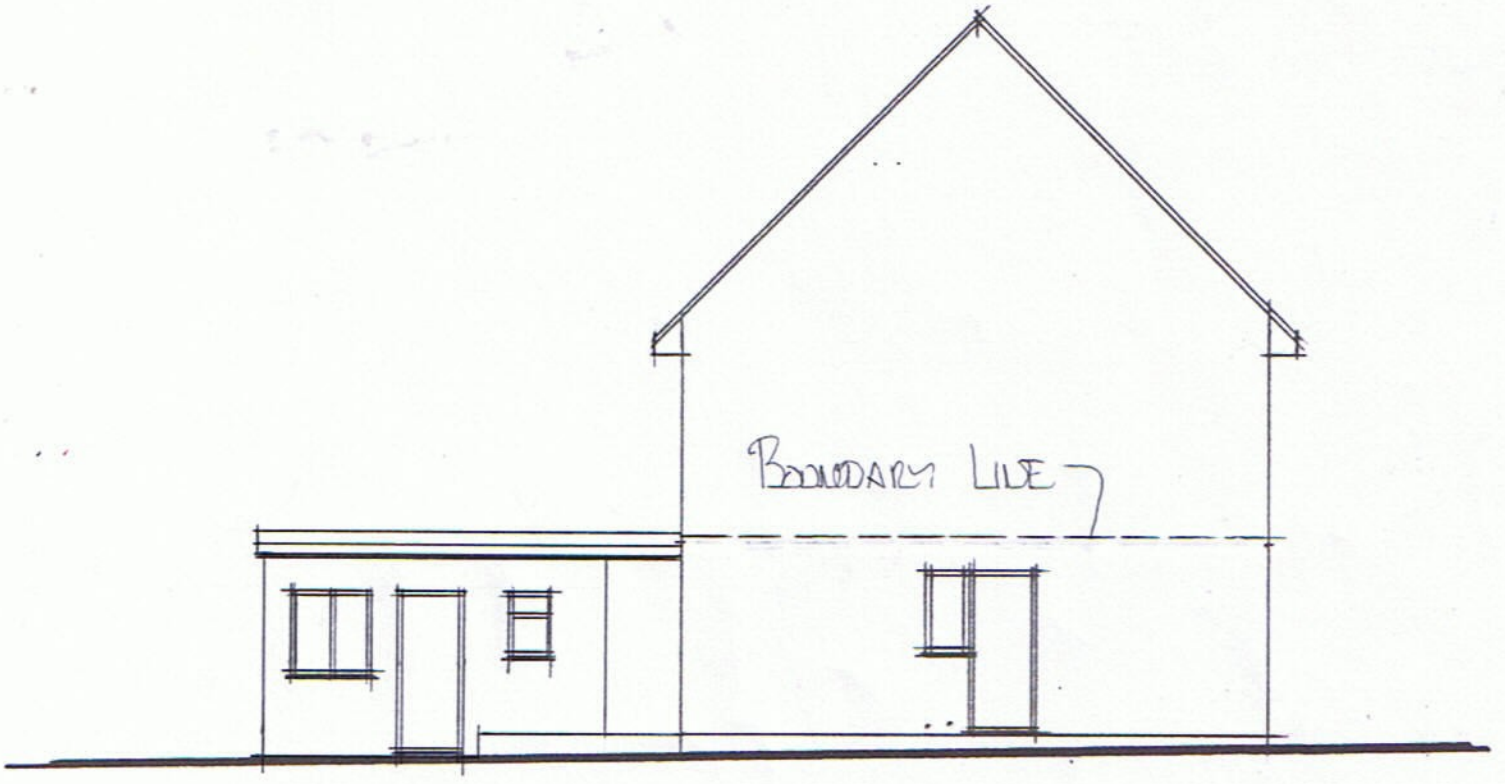

EXISTING SIDE ELEVATION 1-100 A4

PROPOSED REAR ELEVATION 1-100 A4 1m 2m 3m

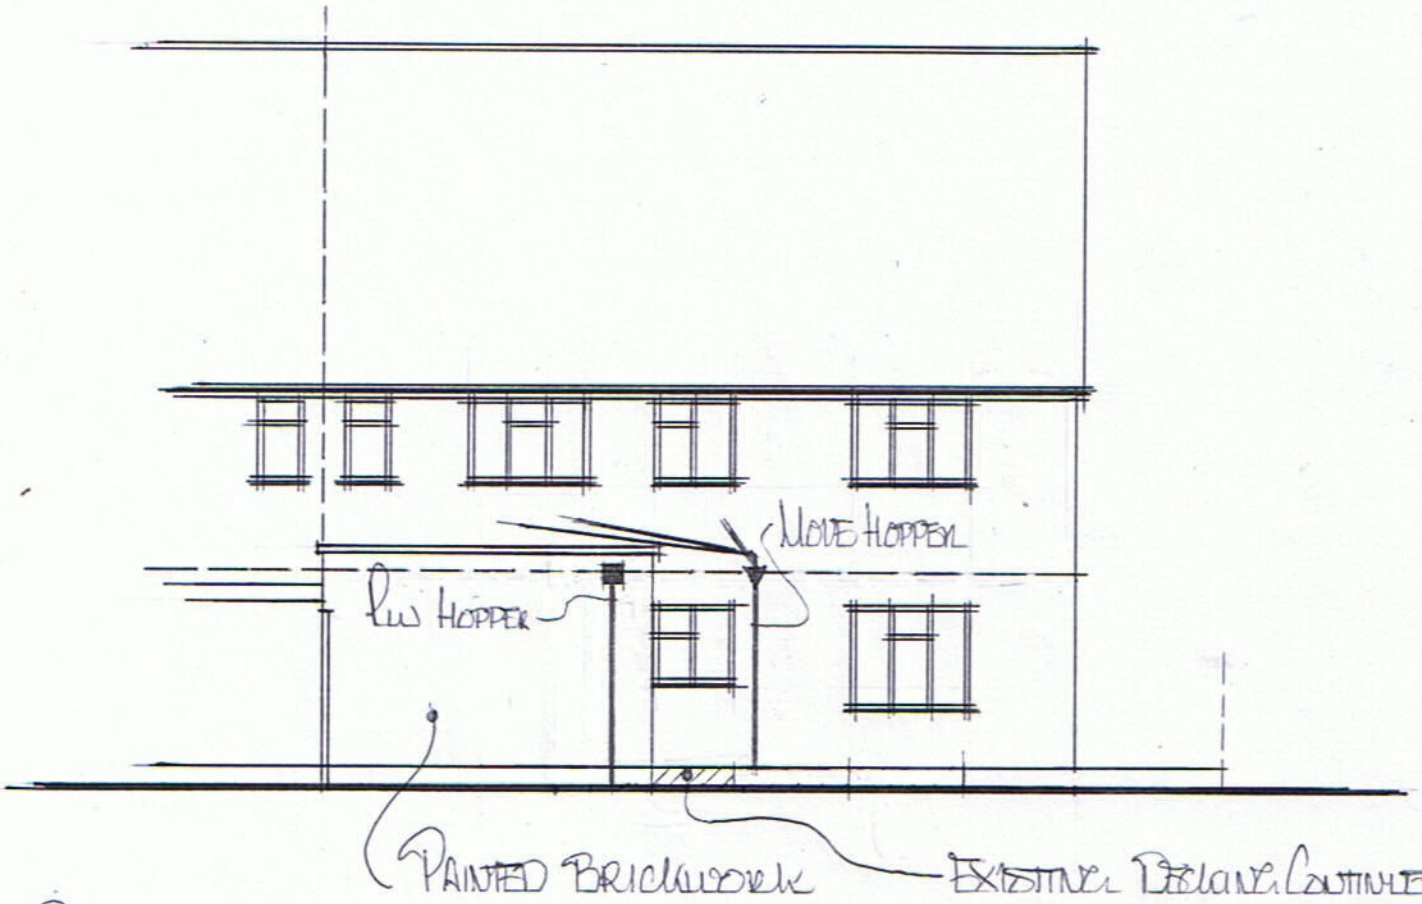

PROPOSED SIDE ELEVATION

