
Wayne Gander MCIAT
Architectural Technologist
98 Durrington Lane
Worthing
West Sussex BN13 2RQ
Tel/Fax 01903 694817


PLANNING DIVISION
PLAN No. Ard032010
DATE RECEIVED - 4 OCT 2010


Notes

1). all new walls shown hatched ////.

2). all dimensions are in millimetres and are approximate (1cm = 0·5m).

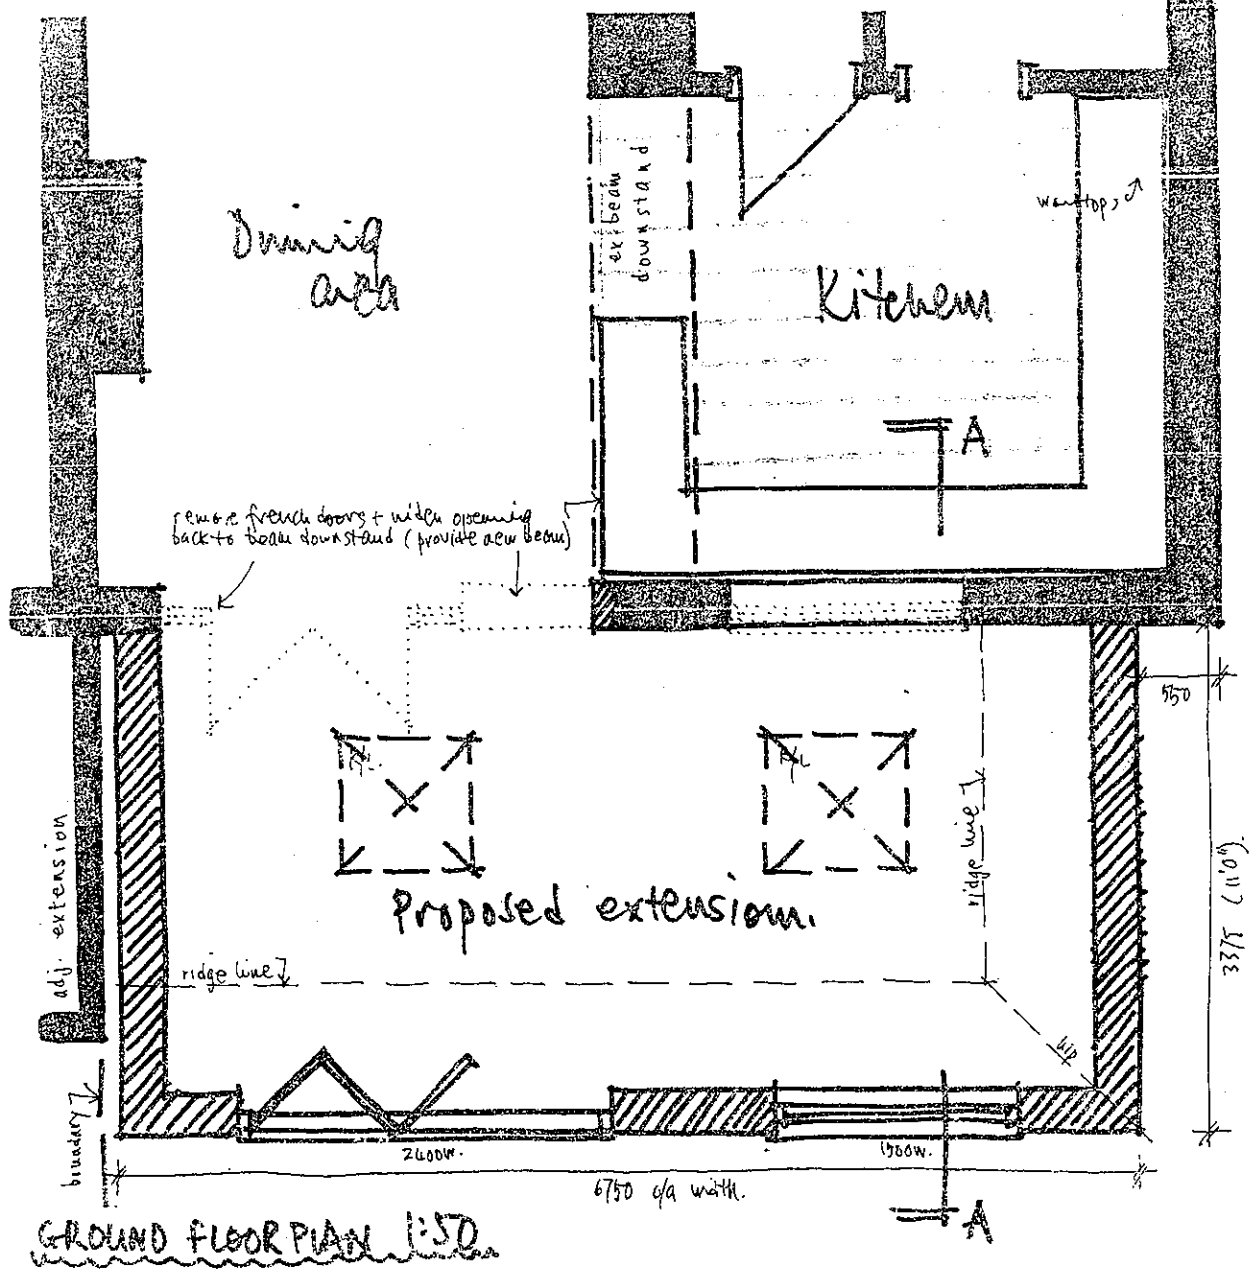

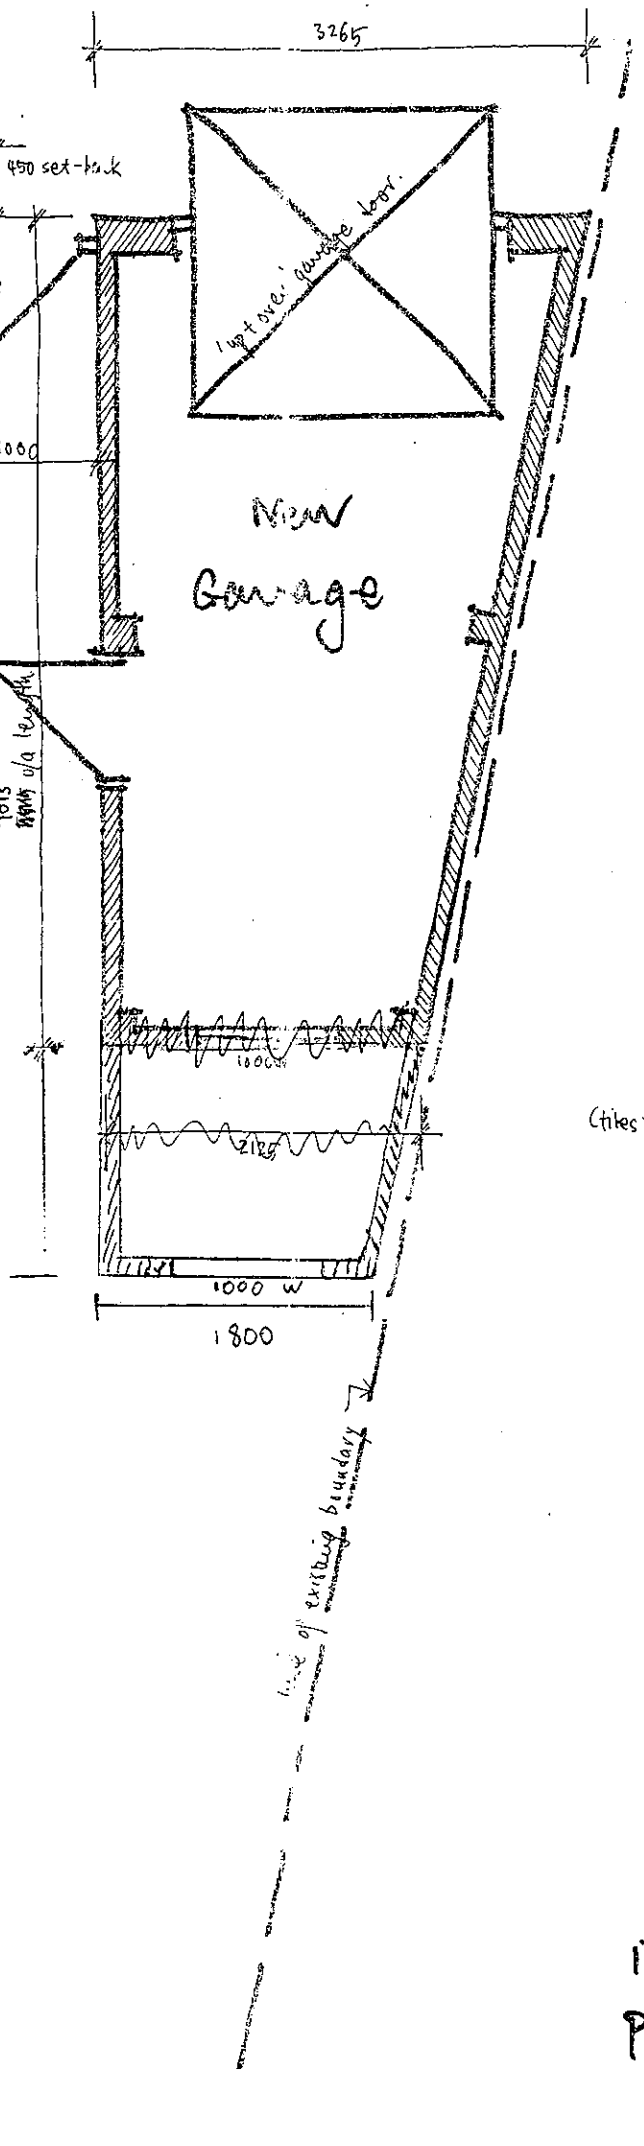

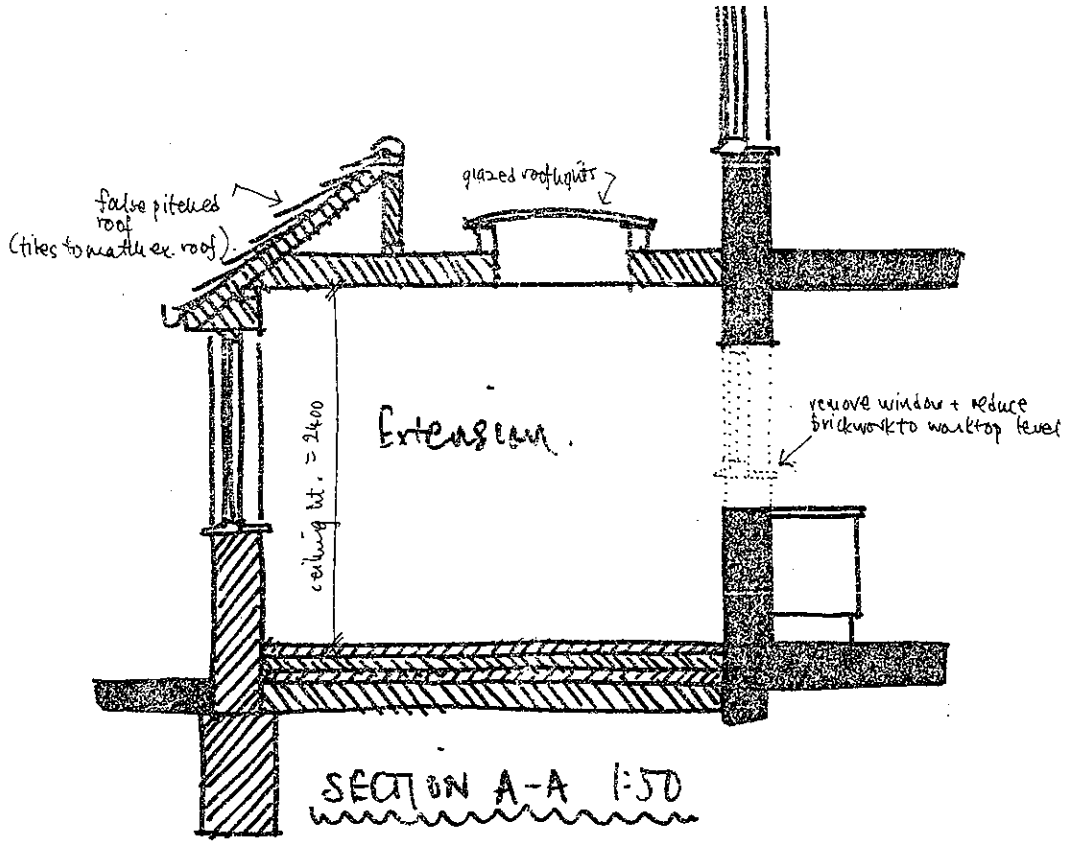

17 BUCKINGHAM AVENUE, SHOREHAM
Proposals 02 A
Nov. 2007

Revisions A - detached garage proposals added 3/3/08.