Site Plan - 1:1250


10 0 10 20 30 40 50


SCALE 1250 m
1:

Site Plan - 1:500

5 0 5 10 15 20 25

SCALE 500 m
1:

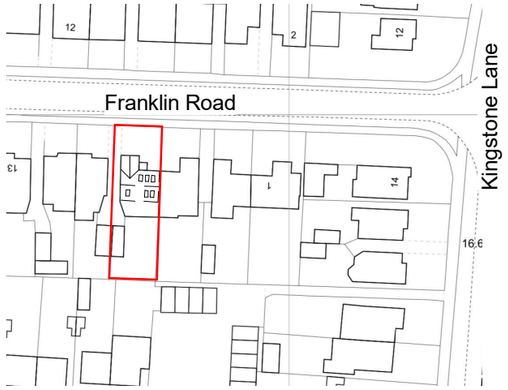

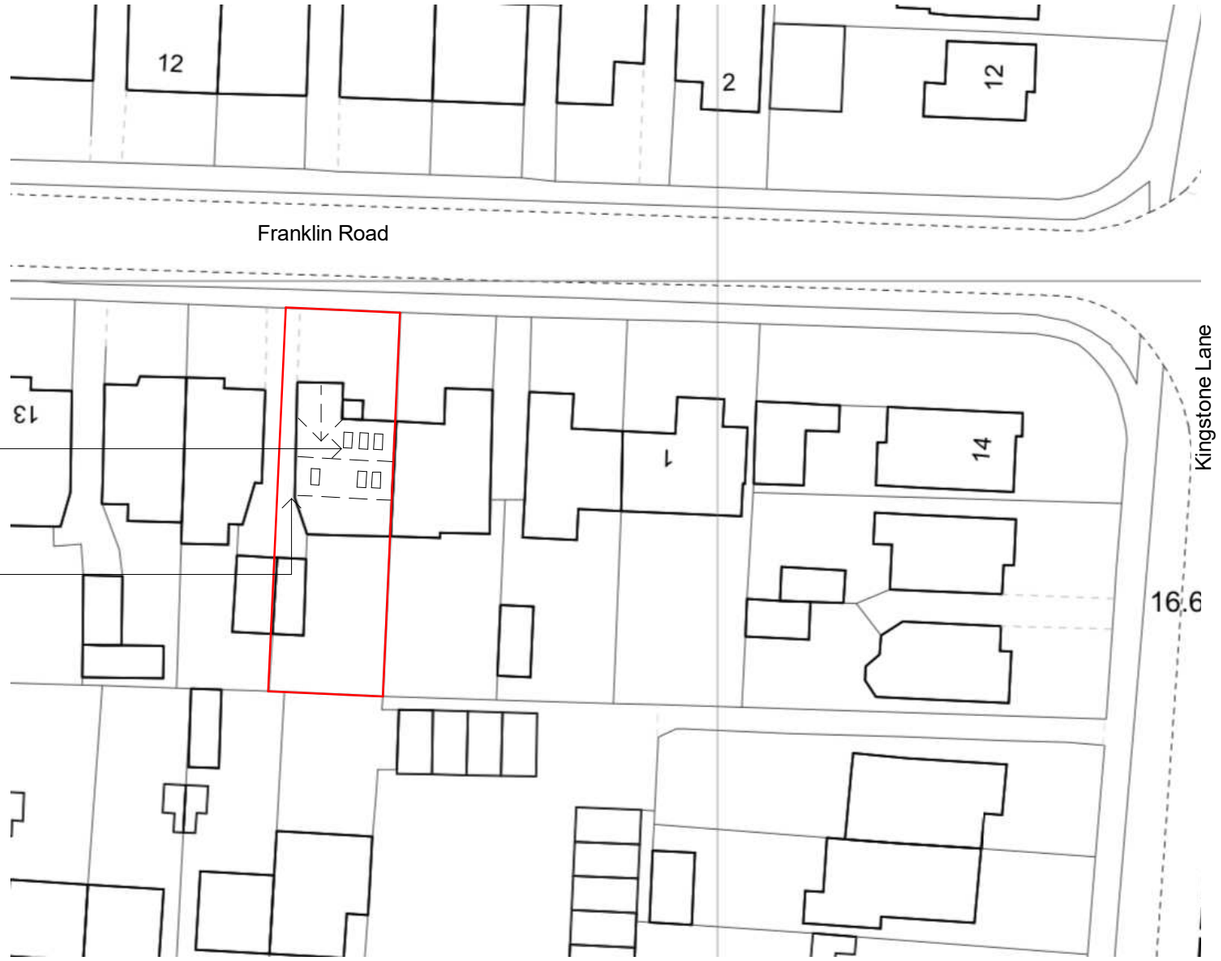

North

Revisions	
Drawing Number 2020/69	Sheet 1 of 1
Size A3	Scale 1:500, 1:1250

Project

Site Plan
June 2020

Job Title

7 Franklin Road
Shoreham By Sea
West Sussex
BN43 6YE

Do Not scale from this drawing except for planning as photocopies will be subject to distortion
Drawings to be read in conjunction with all other Designers and structural engineers contract drawings and specifications:
Any discrepancies must be brought to the attention of the Designer immediatialy
The contractor must verify all dimensions by site measurement before ordering materials or manufacturing components
Substitute materials and products to those named will be acceptable if proven to be of equal or higher performance and not in conflict with other elements

M.J.Humphrey
Ltd

RICS cabe chartered association of building engineers

Mel Humphrey MRICS, MBEng
39 Northease Drive
Hove
East Sussex
BN3 8PQ

Mel@mjhumphrey.co.uk
07701055182

Adam Humphrey
230 Dominion Road
Worthing
West Sussex
BN14 8JL

Adam@mjhumphrey.co.uk
07812419142