

# GROUND FLOOR PLAN.

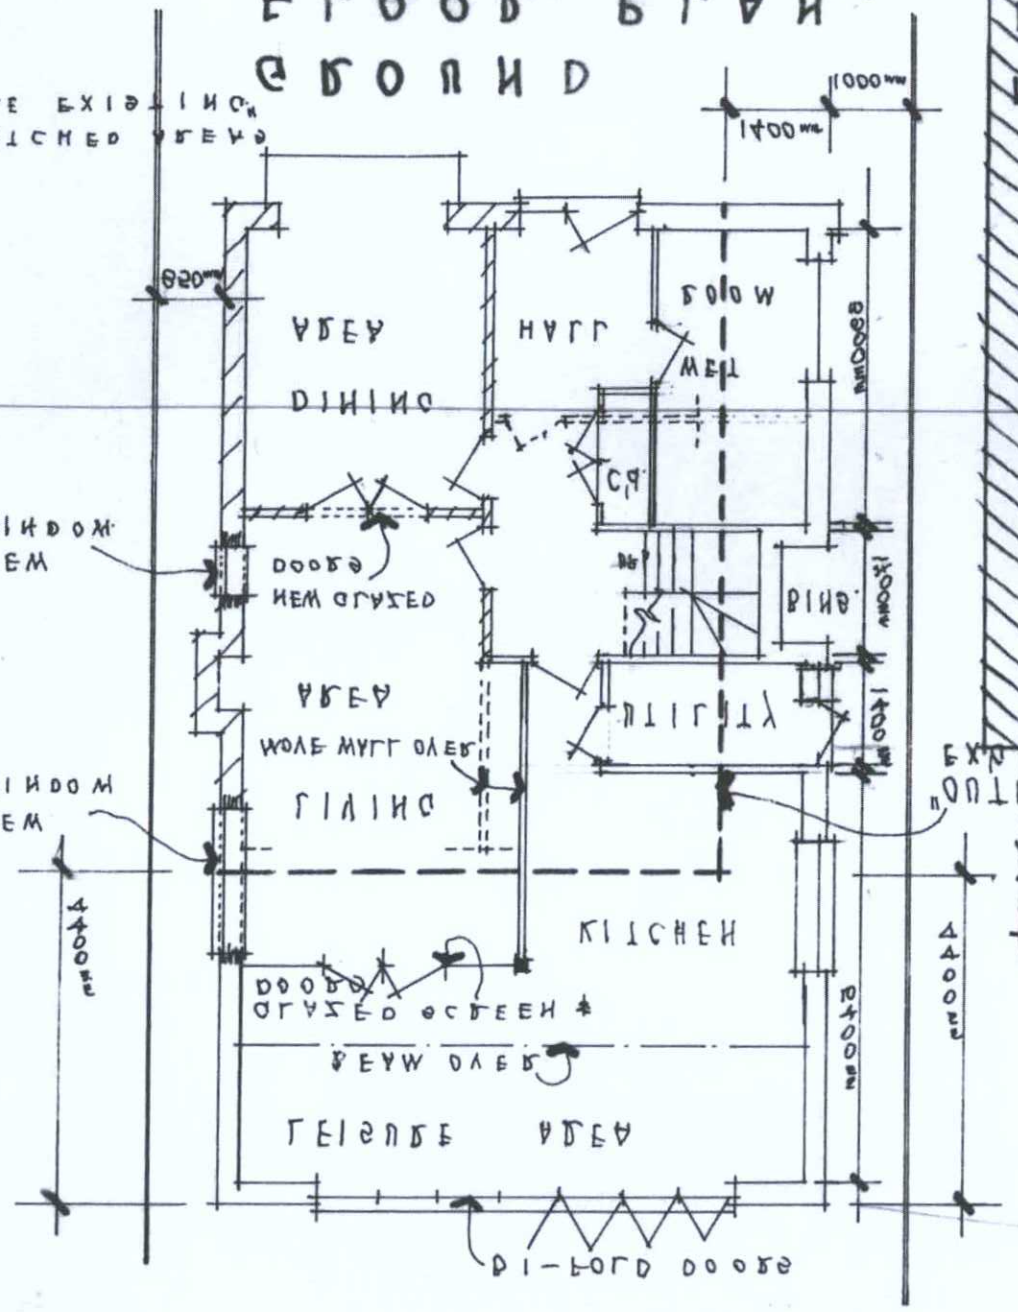



# FIRST FLOOR PLAN.

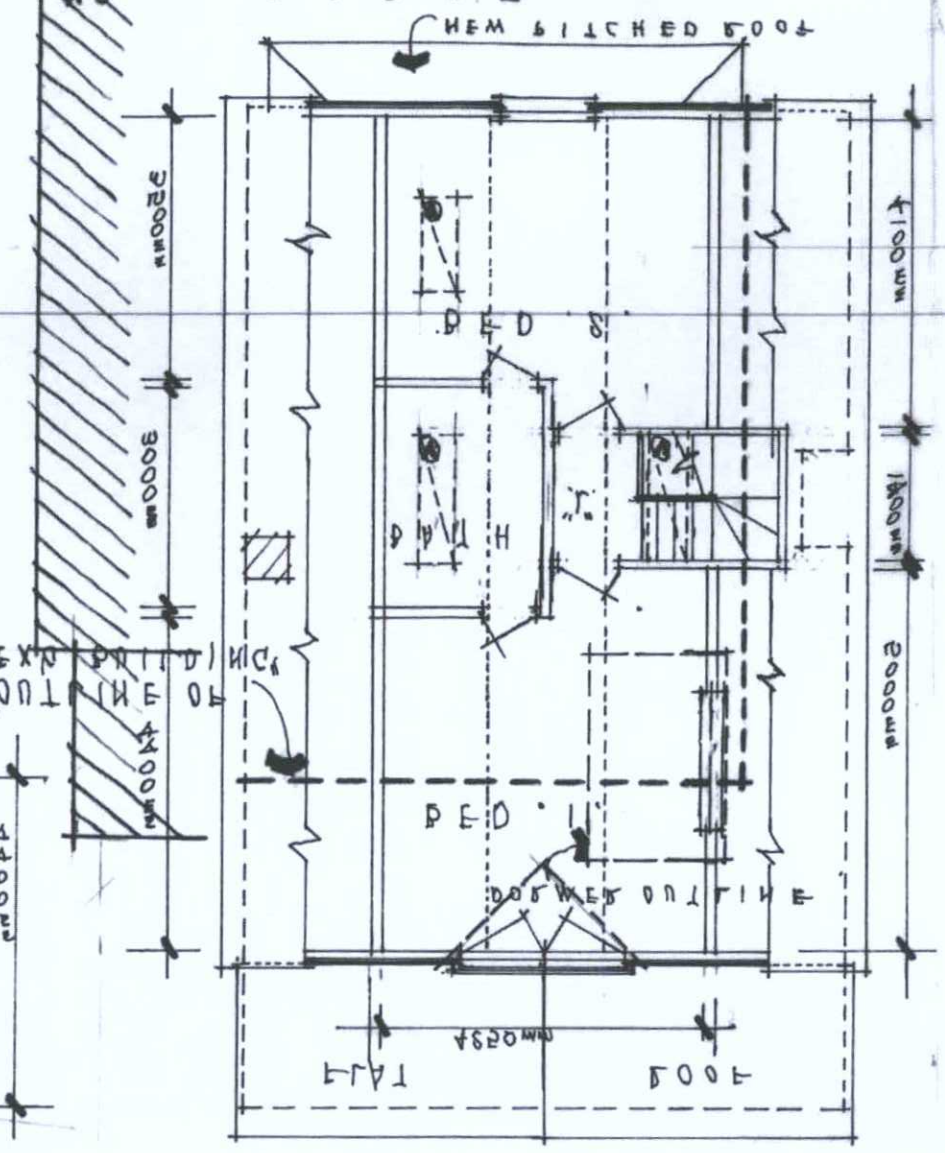



# LOCATION PLAN.

SCALE: 1:1250.

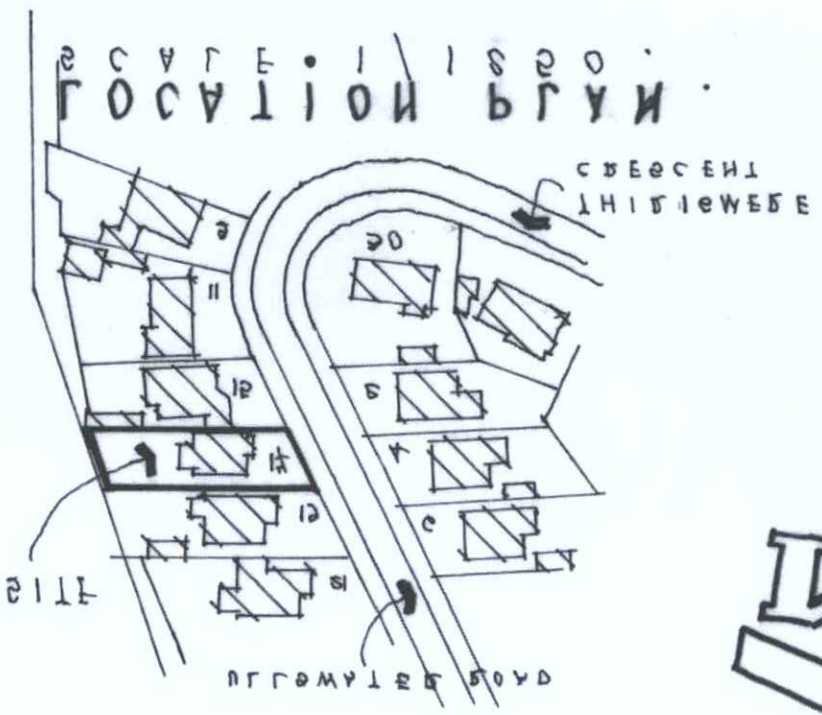


# SITE PLAN.

SCALE: 1:500.

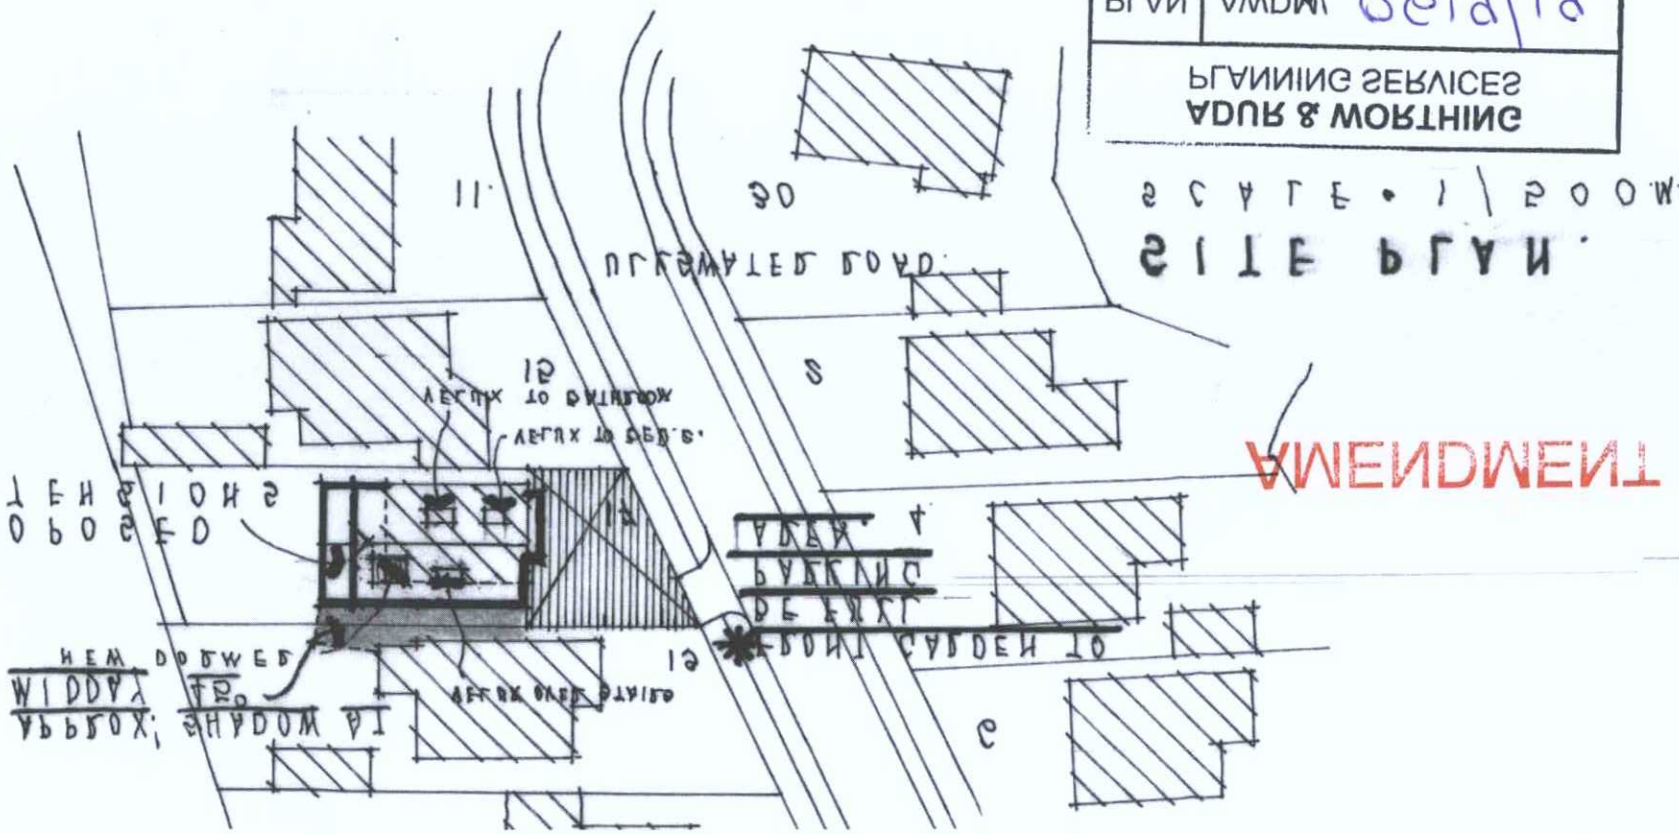


AMENDMENT

## PLANS

## PROPOSED FIRST FLOOR

| PLAN | AMDM | DATE |
|---|---|---|
| | | AVAID |

PLANNING SERVICES
ADAM & WORTHING

SCALE: 1:100.

DATE: MAY 2013.

ROOF PLAN & FIRST FLOOR PLAN AMENDED TO SHOW
DARK HIP END AT REAR 20/06/2013 C.ED.

| | | |