

BLOCK PLAN

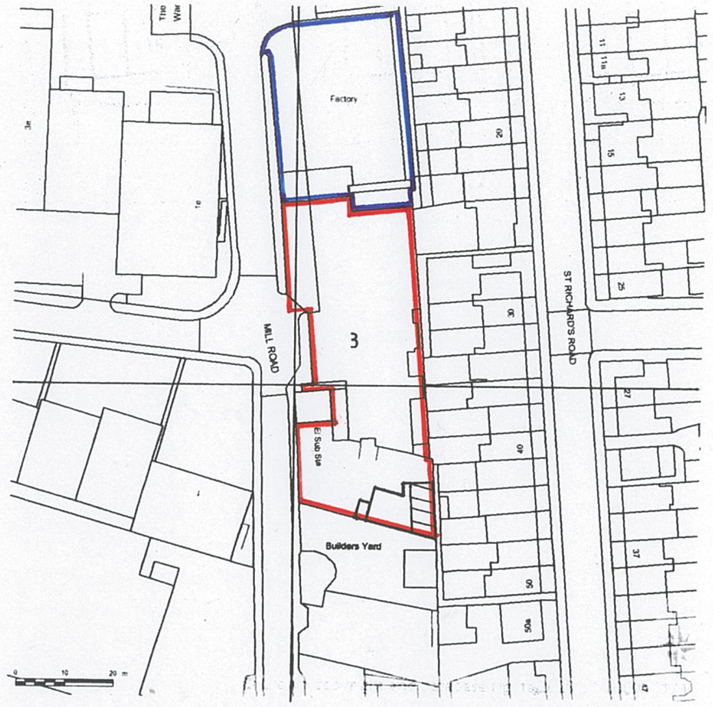

LOCATION PLAN

0 10 20 30 40 50
METRES @1:500

FROM OWNERS TITLE PLAN 2015

atelier consultants

chartered architects
44a high street
steyning
bn44 3ye

phone 07977 070 031
e.mail peter@atelierconsultants.co.uk

Project : UNIT 3, 3 MILL ROAD, FISHERSGATE BN41 1PD

Client :

Drawing Title : Pre-Existing Location Plan and Block Plan

Scale: 1:1250/500@A3 **Date:** May 2025 **Drawing Number:** 266 / P / 001 **Rev.**