



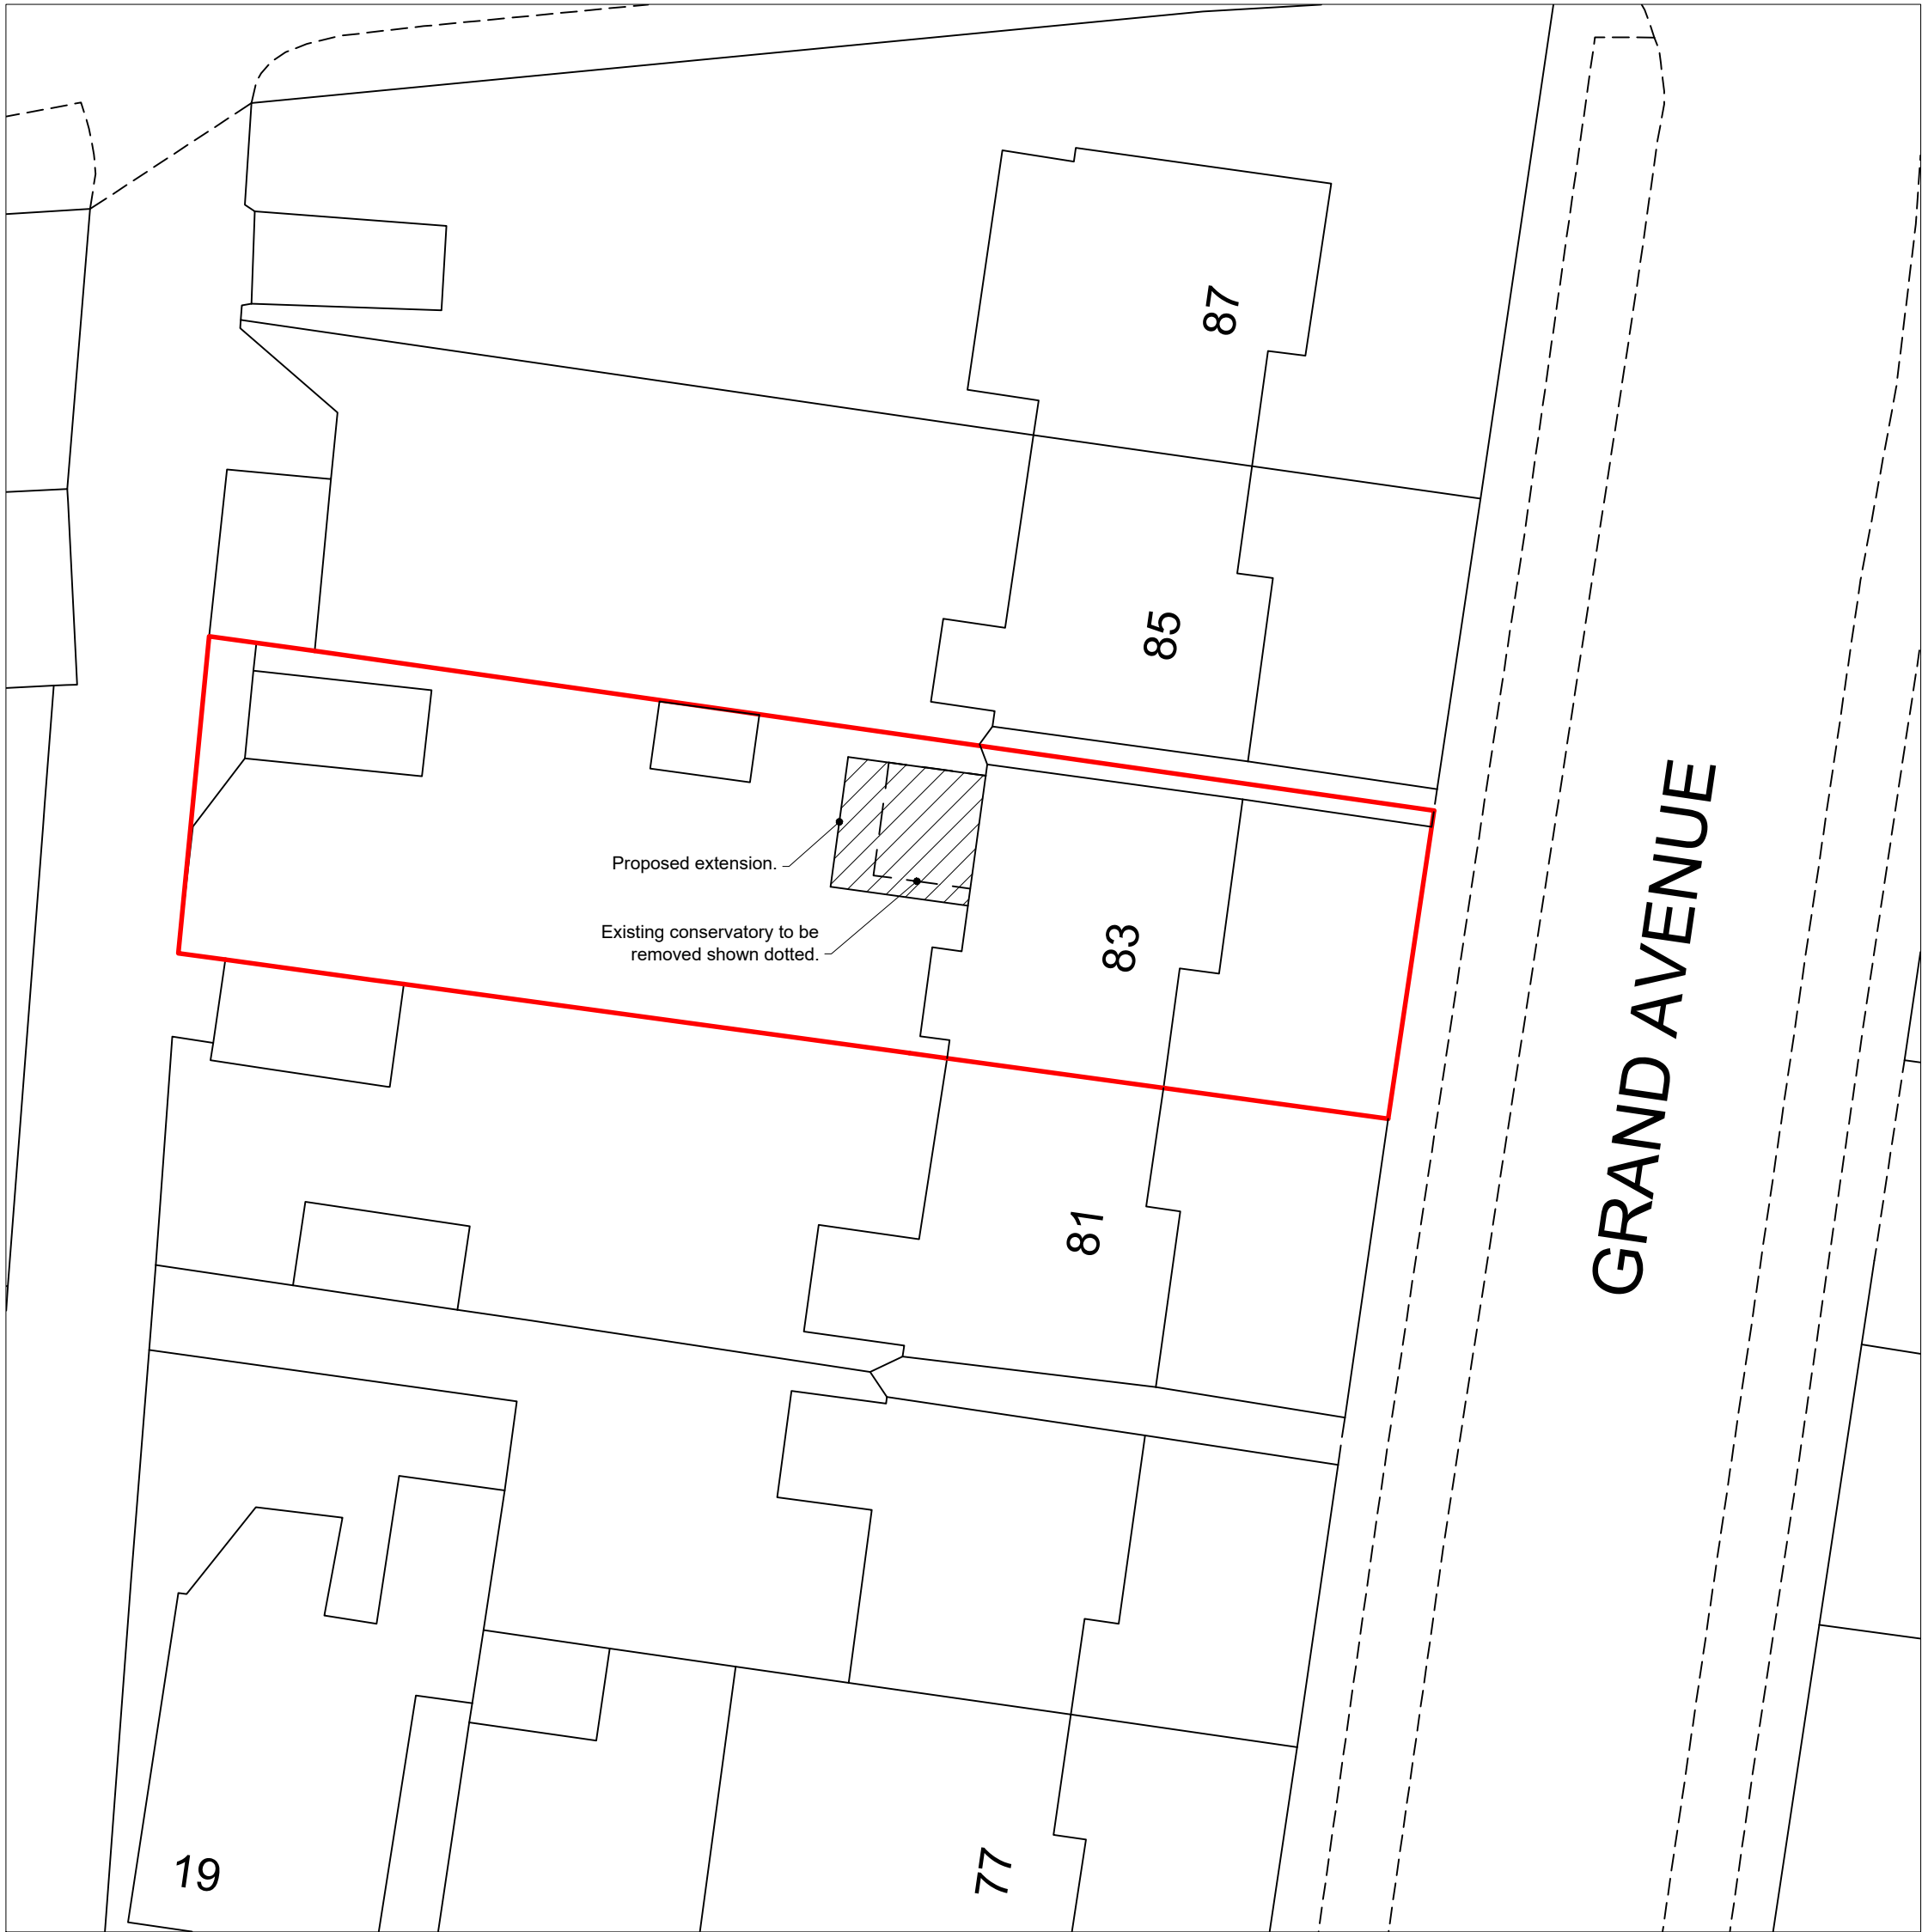

Block Plan
Scale 1:200

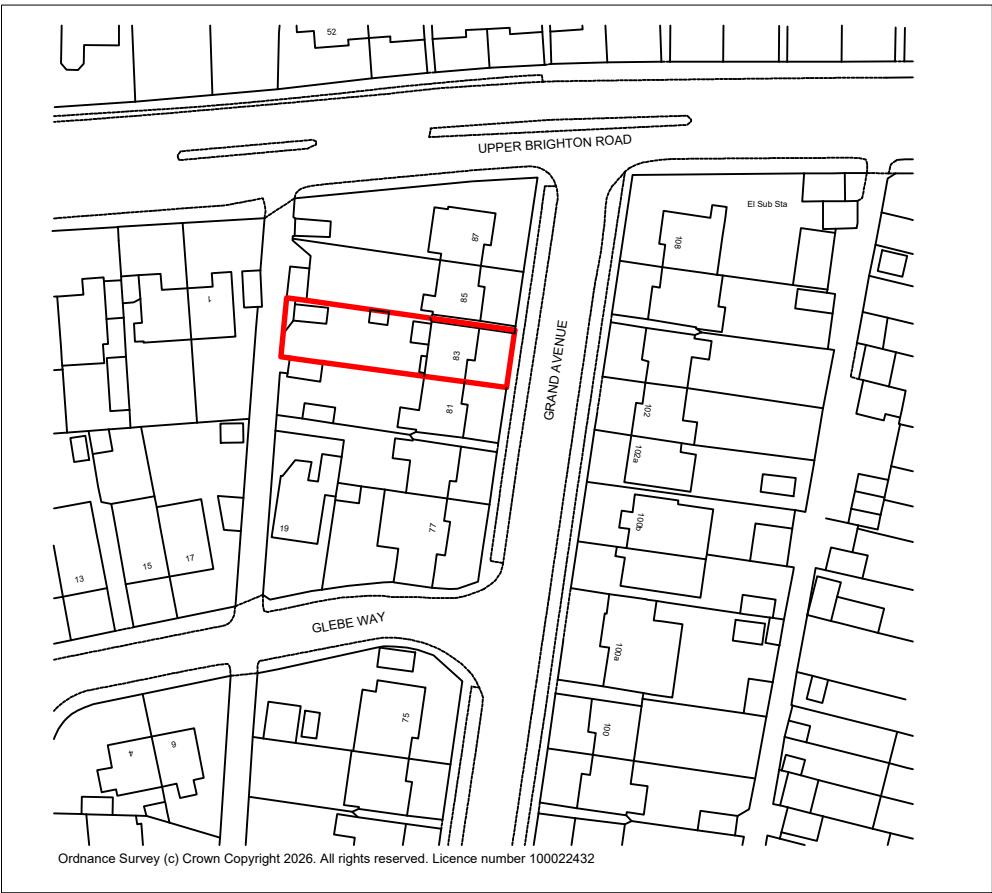

Location Plan
Scale 1:1250

A	Proposed extension deepened.	30.04.26
Rev:	Description:	Date:

HORIZON DESIGN

ARCHITECTURAL TECHNOLOGY

Horizon Design Limited

4 High View

Worthing BN13 3DQ

01903 205868

info@horizon-design.co.uk

www.horizon-design.co.uk

Client:
Mr & Mrs Reynolds

Project:
**Extension & Alterations to:
83 Grand Avenue
Lancing
West Sussex
BN15 9QD**

Drawing title:
Location & Block Plans.

Scale:
1:200 / 1:1250 @ A2

Date:	Drawn:
24.04.26	KWF

Drawing number:	Revision:
3263-02	A