



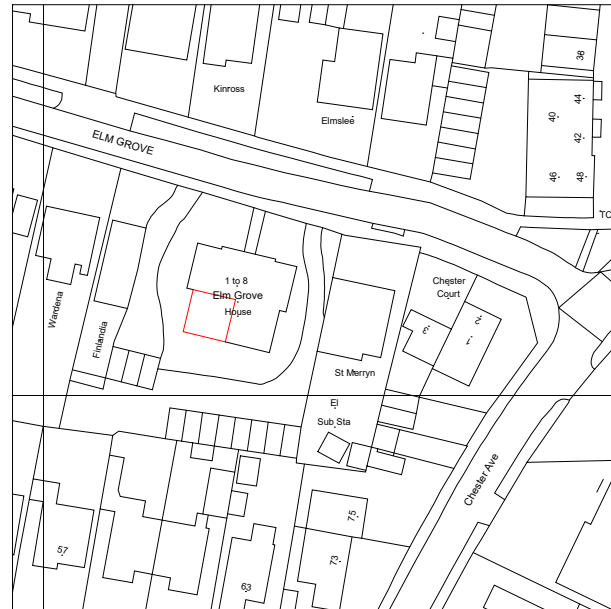


©Crown Copyright and database rights 2026 OS Licence no. AC0000814278

**3** **Scale 1-1250**  
1 : 1250

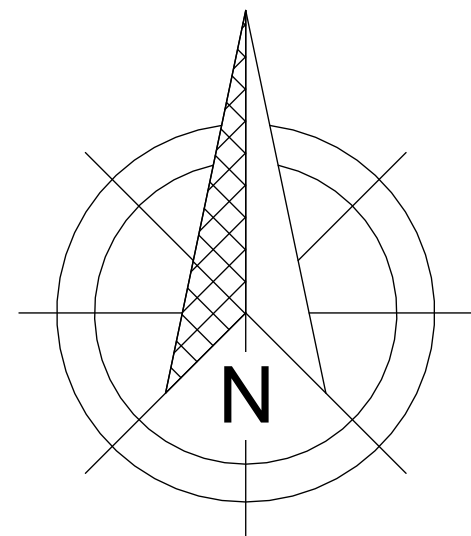


Scale 1:100

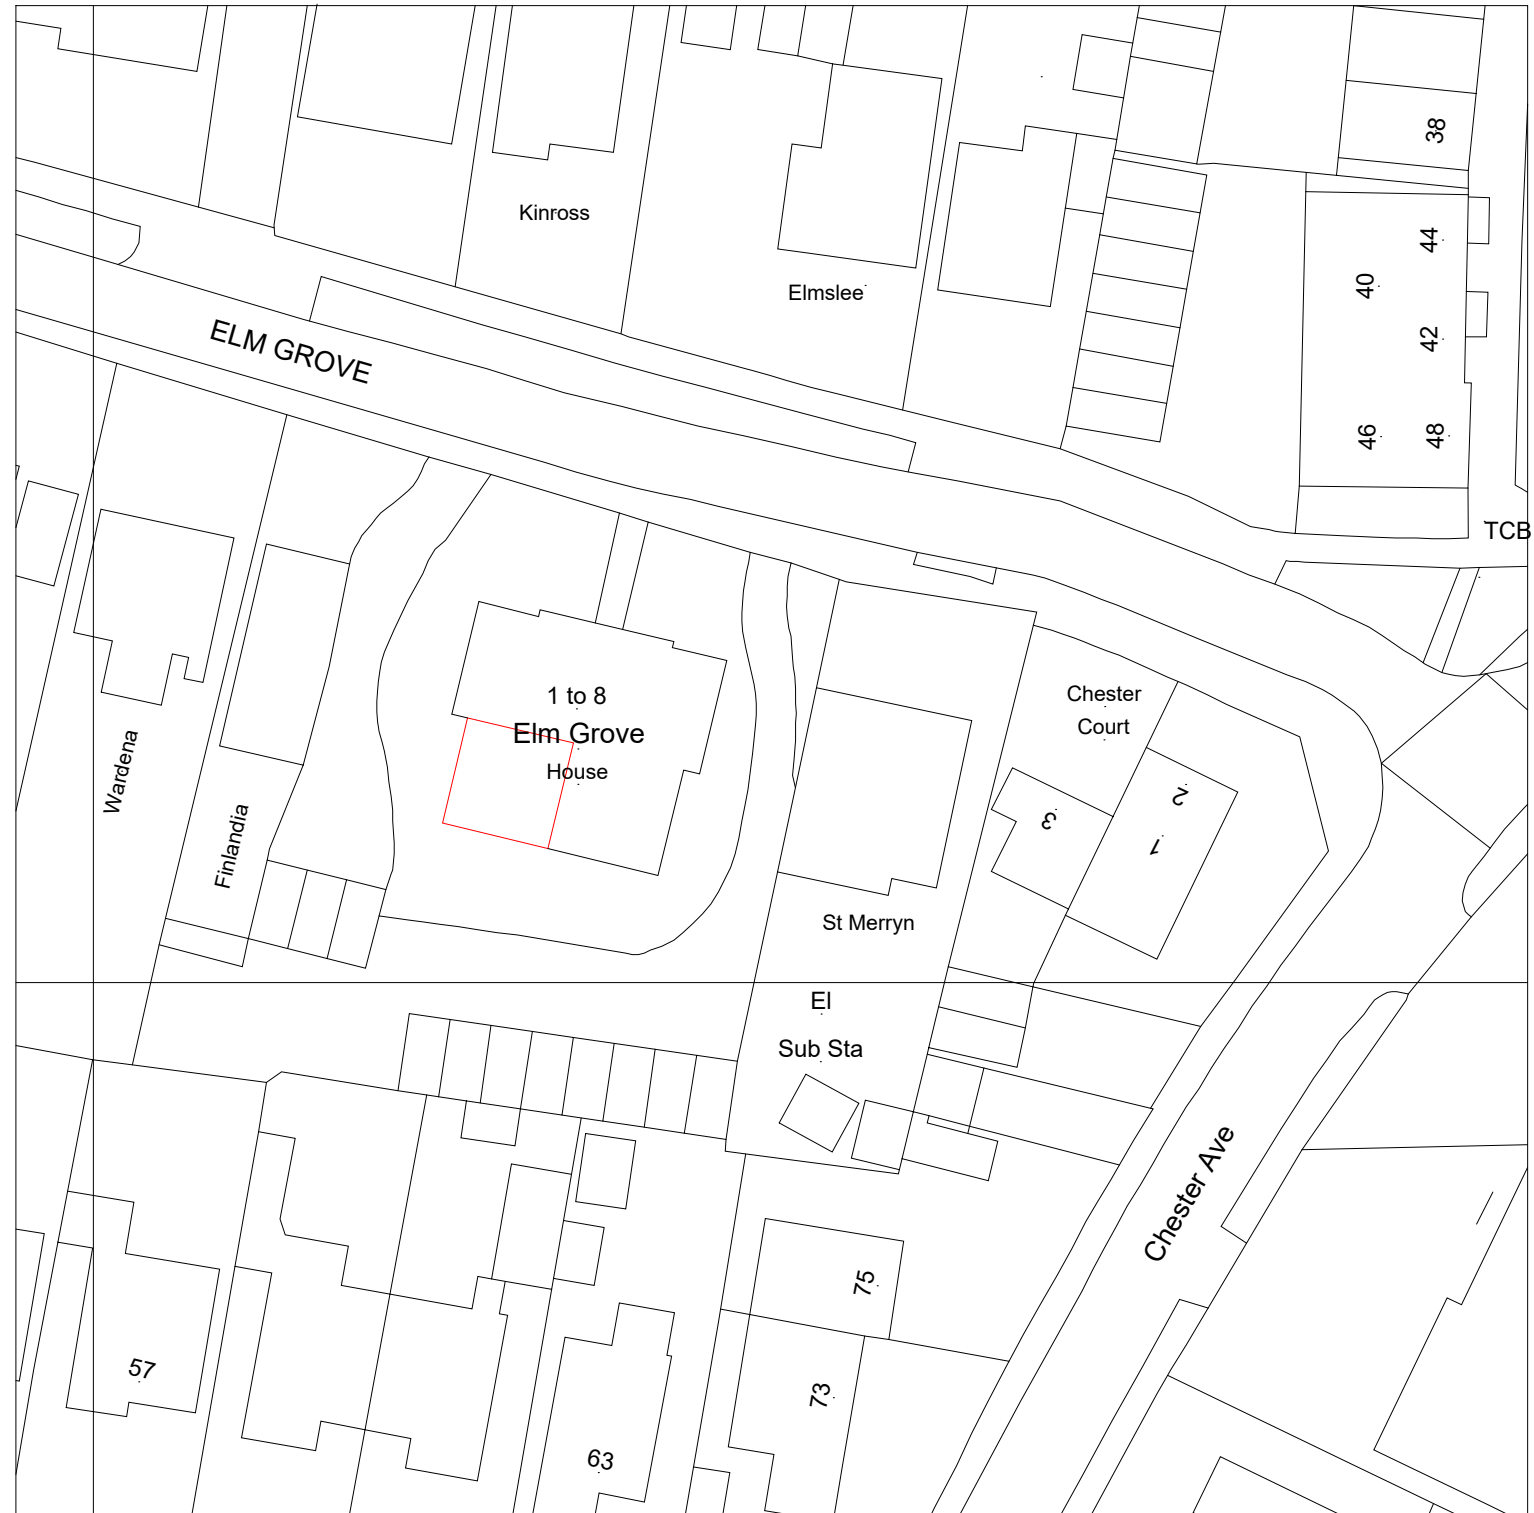

©Crown Copyright and database rights 2026 OS Licence no. AC0000814278

**2** **Scale 1-500**  
1 : 500

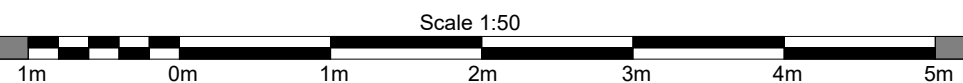

Scale 1:50

Contract No.

FHI 139562

Site Address -

Flat 3, Elm Grove House,  
Elm Grove, Lancing,  
West Sussex,  
BN15 8PD

Drawing No.

3 of 3

Location and Site Map

**All Dimensions in mm**

Scale: As indicated **@A3**

**Signed Off on -** 08/05/2026

**Review on -**

**FIRST**

First Home Improvements  
Station Road Industrial  
Estate Lenwade Norfolk  
NR9 5LY

© Drawings, associated documentation and intellectual property is protected under copyright law.  
All documentation by First Home Improvements prohibits unauthorised actions such as (but not limited to) the re-issuing and re-production thereof without prior consent.