



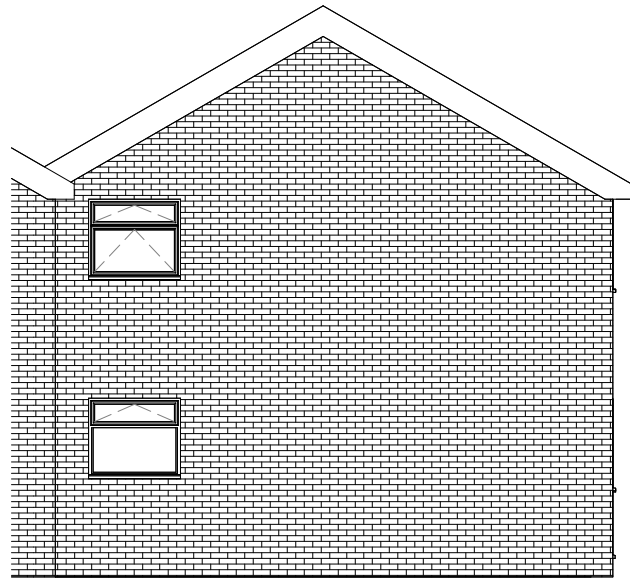


2 West Existing
1 : 100

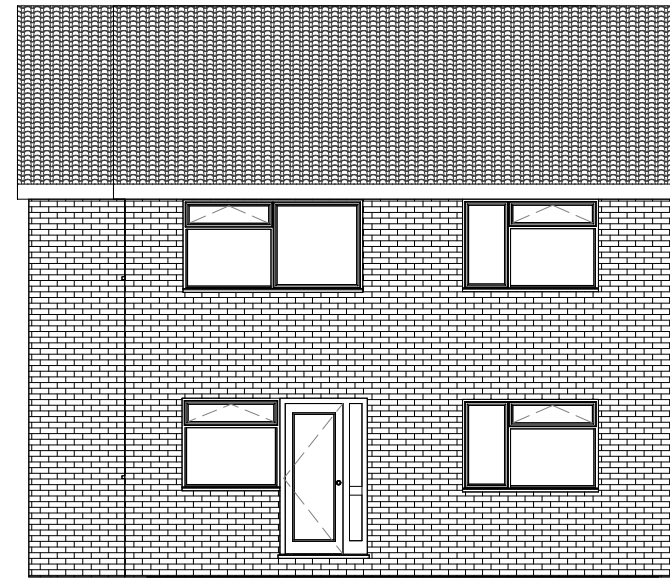


1 South Existing
1 : 100

Window Style Schedule							
Window Number	Window Type	Window Width (mm)	Window Height (mm)	Window Colour	Window Material	Window Glazing	Sealed Unit Depth
1	Type D	1295	1214	White Smooth	PVCu	TUF Clear Double	4-20-4
2	Type D & E	1788	1210	White Smooth	PVCu	STD Clear Double	4-20-4
3	Type E	1206	1052	White Smooth	PVCu	STD Clear Double	4-20-4
4	Fully Glazed Residential Door	1146	2108	White Smooth	PVCu	TUF Clear Double	4-20-4

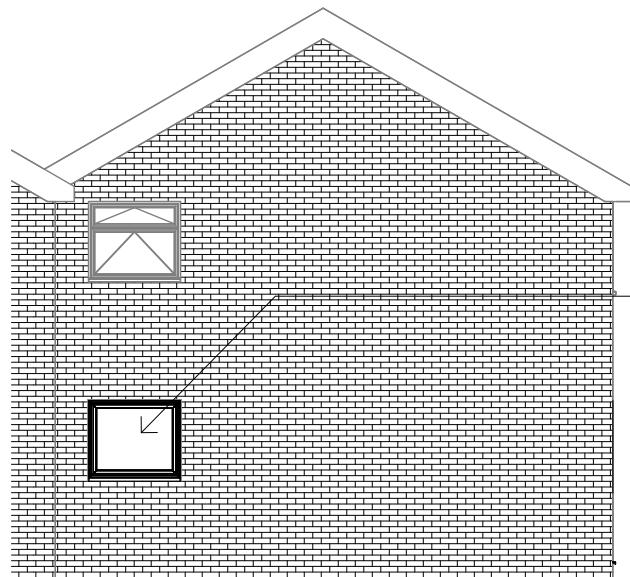

3 West Proposed
1 : 100

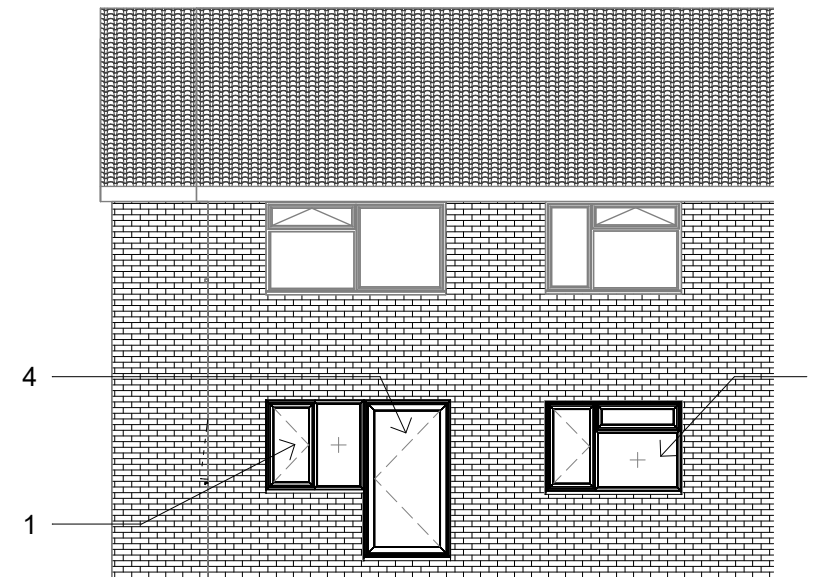

4 South Proposed
1 : 100

Contract No.
FHI 139562
Site Address -
Flat 3, Elm Grove House,
Elm Grove, Lancing,
West Sussex,
BN15 8PD

Drawing No.
1 of 3

Elevations

All Dimensions in mm

Scale: 1 : 100 @A3

Signed Off on - 08/05/2026

Review on - 13/05/2026



First Home Improvements
Station Road Industrial
Estate Lenwade Norfolk
NR9 5LY

© Drawings, associated documentation and intellectual property is protected under copyright law.
All documentation by First Home Improvements prohibits unauthorised actions such as (but not limited to) the re-issuing and re-production thereof without prior consent.

Scale 1:100

Scale 1:50